Site Section: Proposed Agricultural Building – Linton Farm Thornton

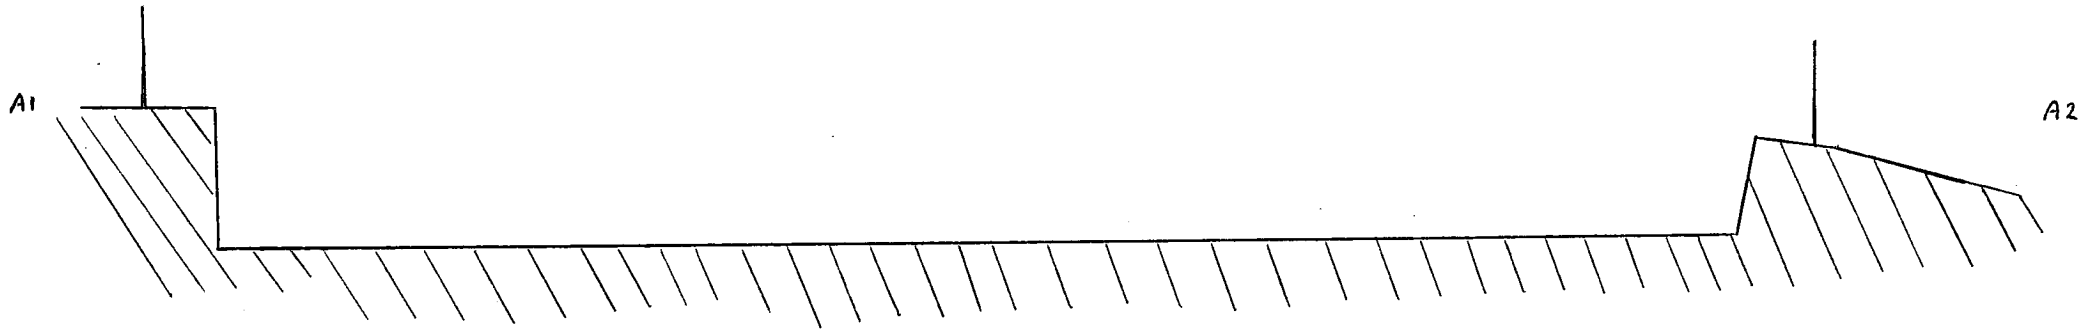

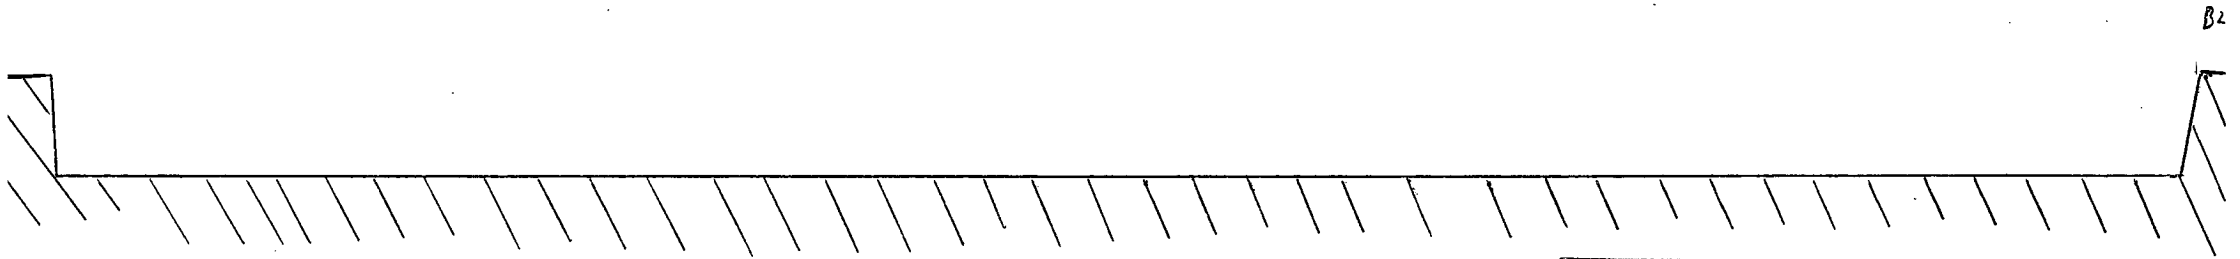

DEVELOPMENT SERVICES
9 MAR 2009
RECEIVED

Scale 1:500