Floor Plan. Proposed Agricultural Building – Linton Farm Thornton

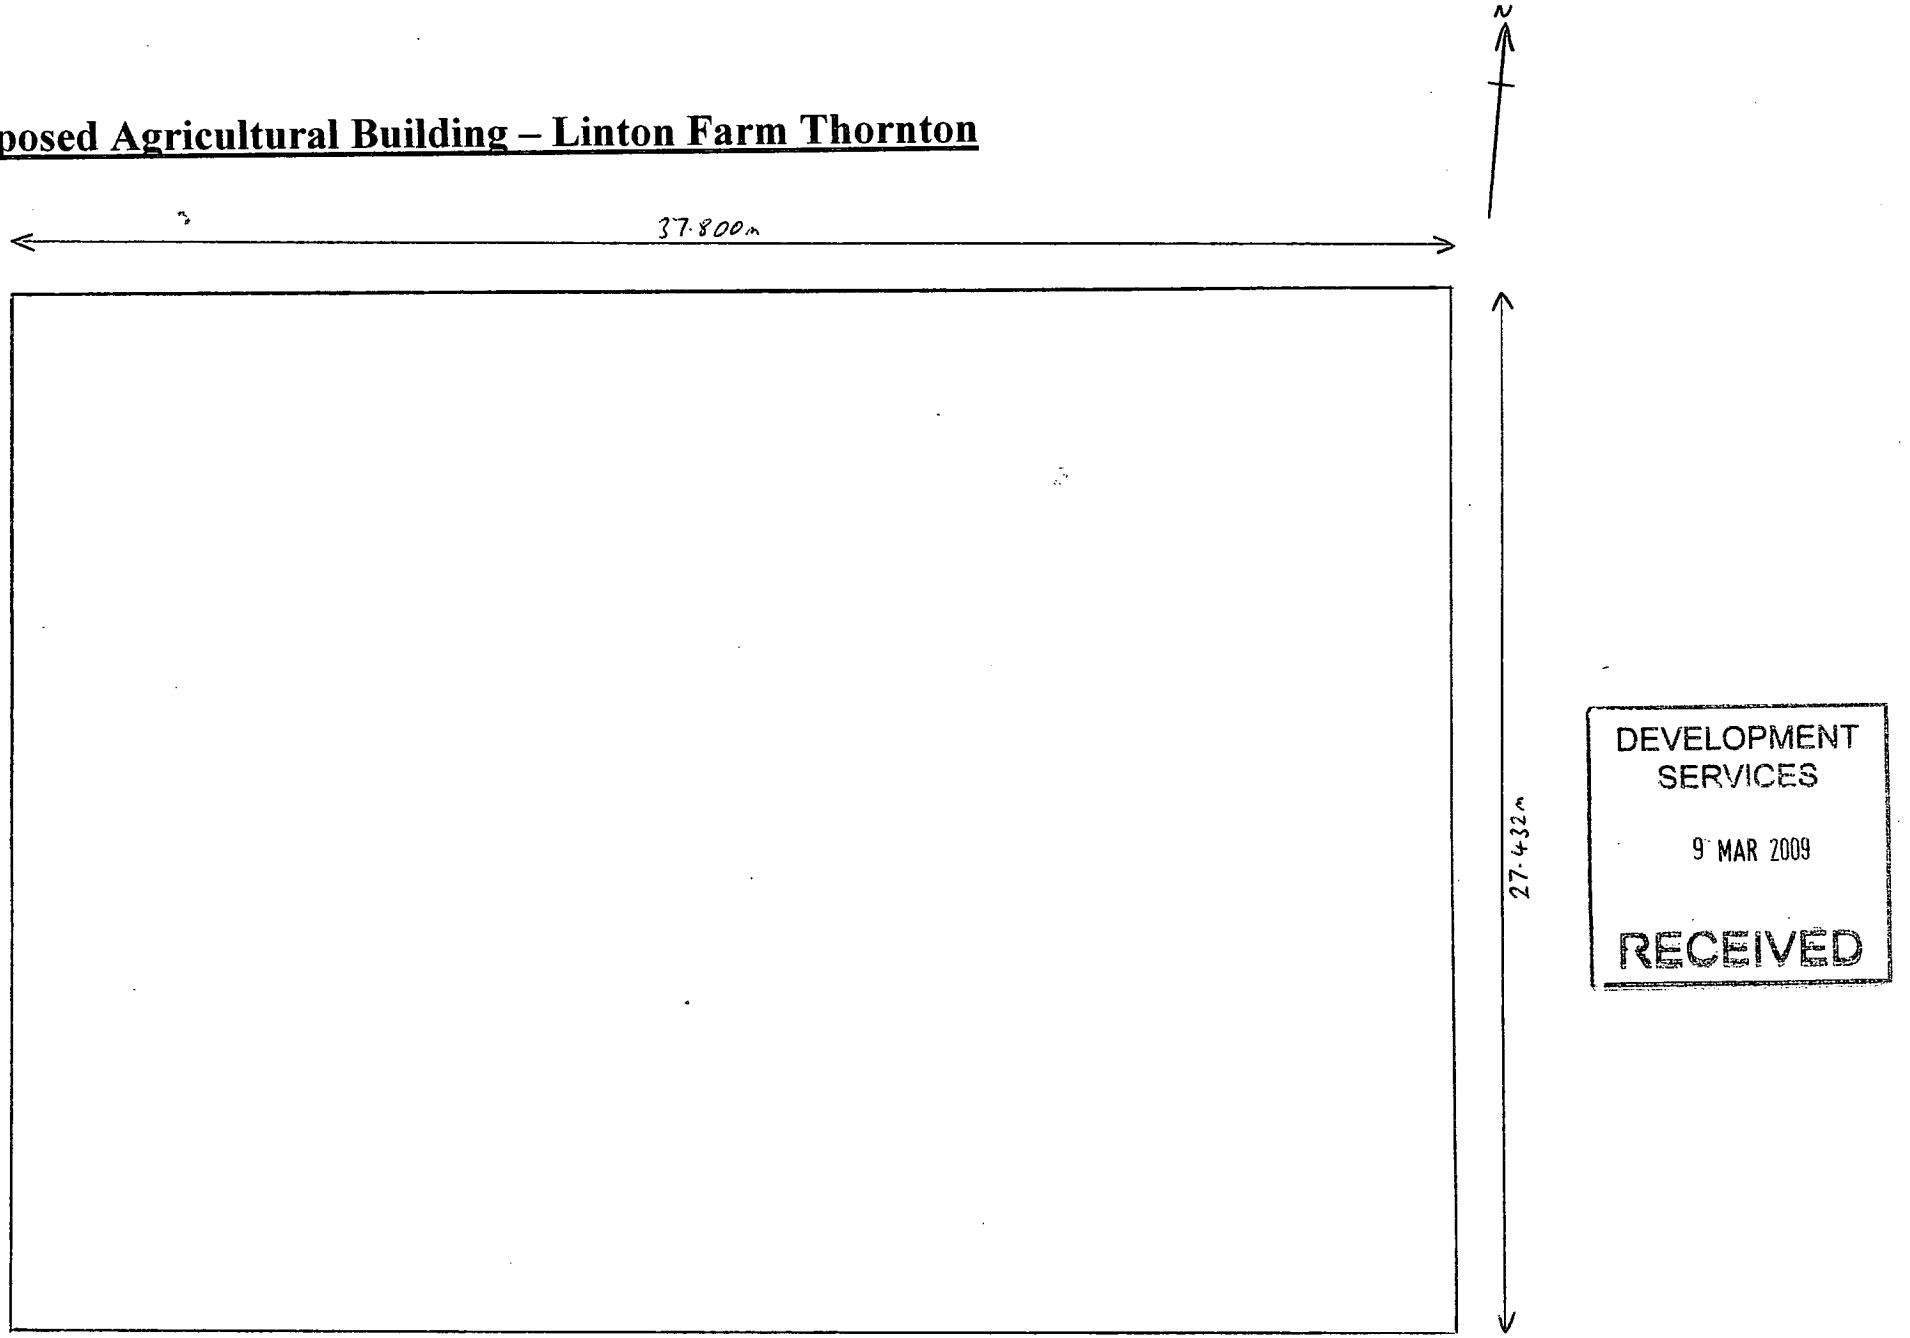

DEVELOPMENT
SERVICES
9 MAR 2009
RECEIVED

Scale 1:200