Elevations - Proposed Agricultural Building - Linton Farm Thornton

DEVELOPMENT SERVICES
9 MAR 2009
RECEIVED

East And West Elevations

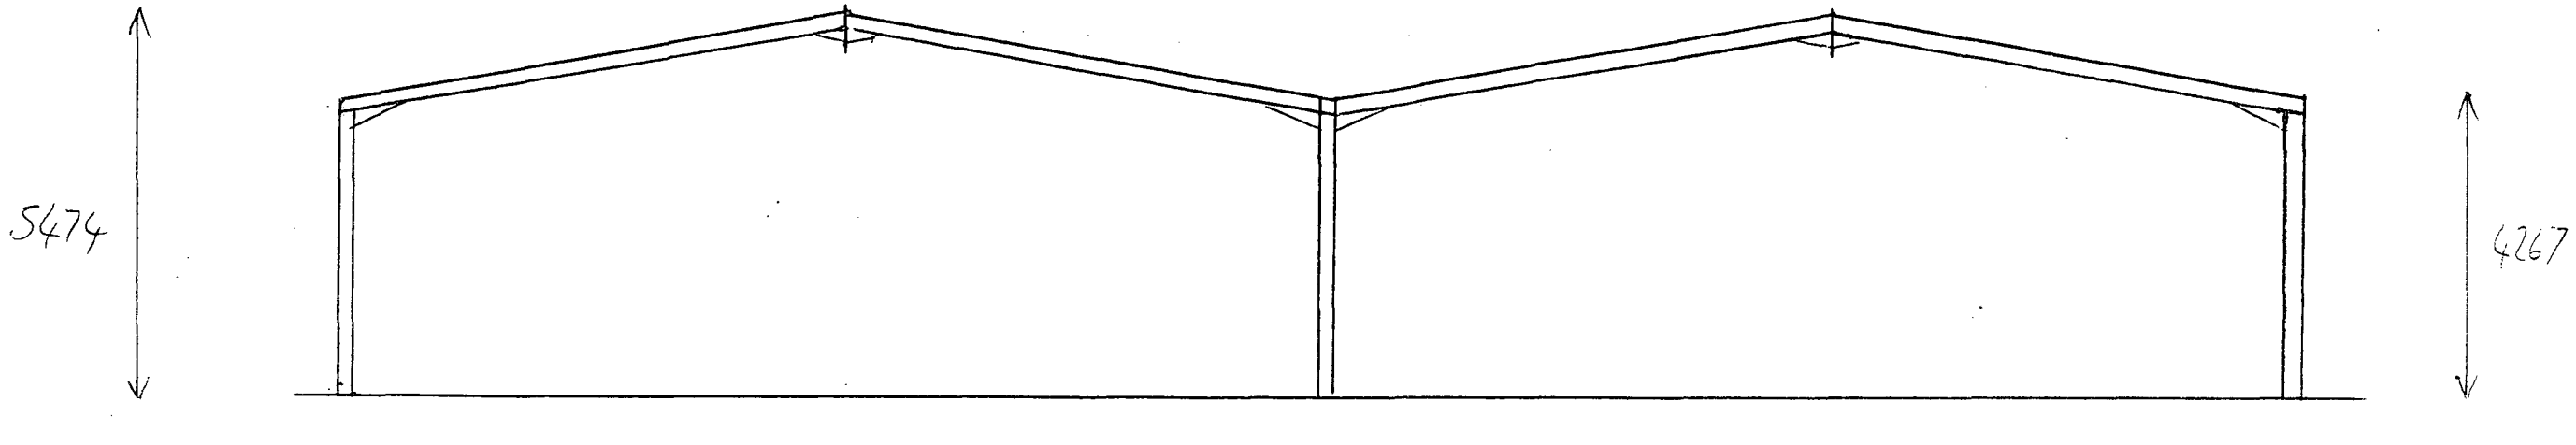

Scale 1:100

North And South Elevations

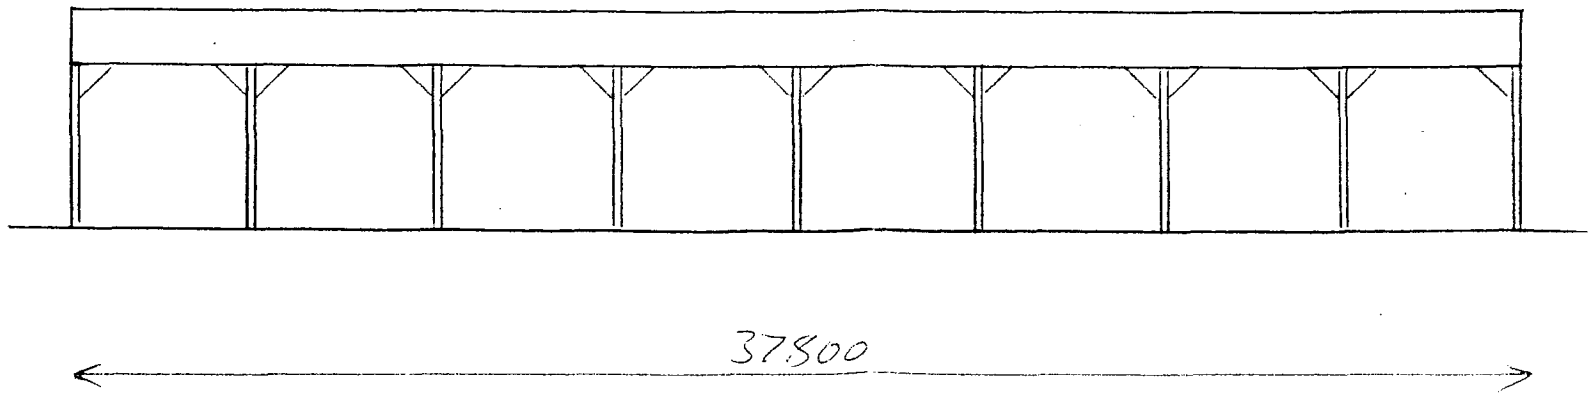

Scale 1:200