09/00163/FUL

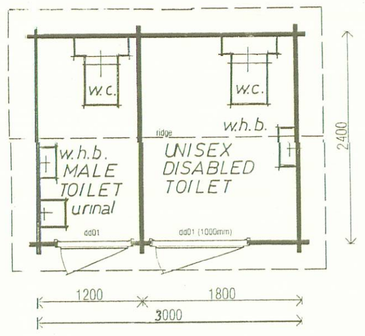

1:50 TOILET BLOCK PLAN

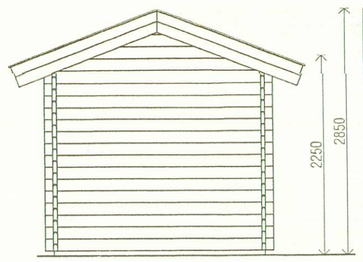

1:50 TOILET BLOCK NORTH ELEV.

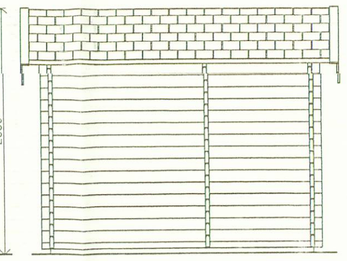

1:50 TOILET BLOCK EAST ELEV.

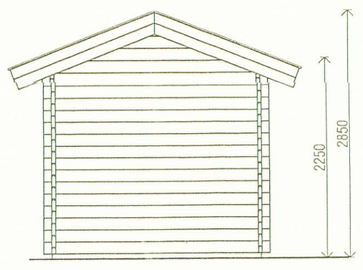

1:50 TOILET BLOCK SOUTH ELEV.

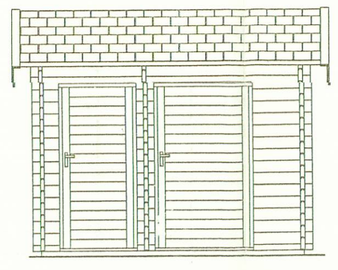

1:50 TOILET BLOCK WEST ELEV.

green mineral shingles to L.A. approval.

timber painted wild thyme green to L.A. approval.

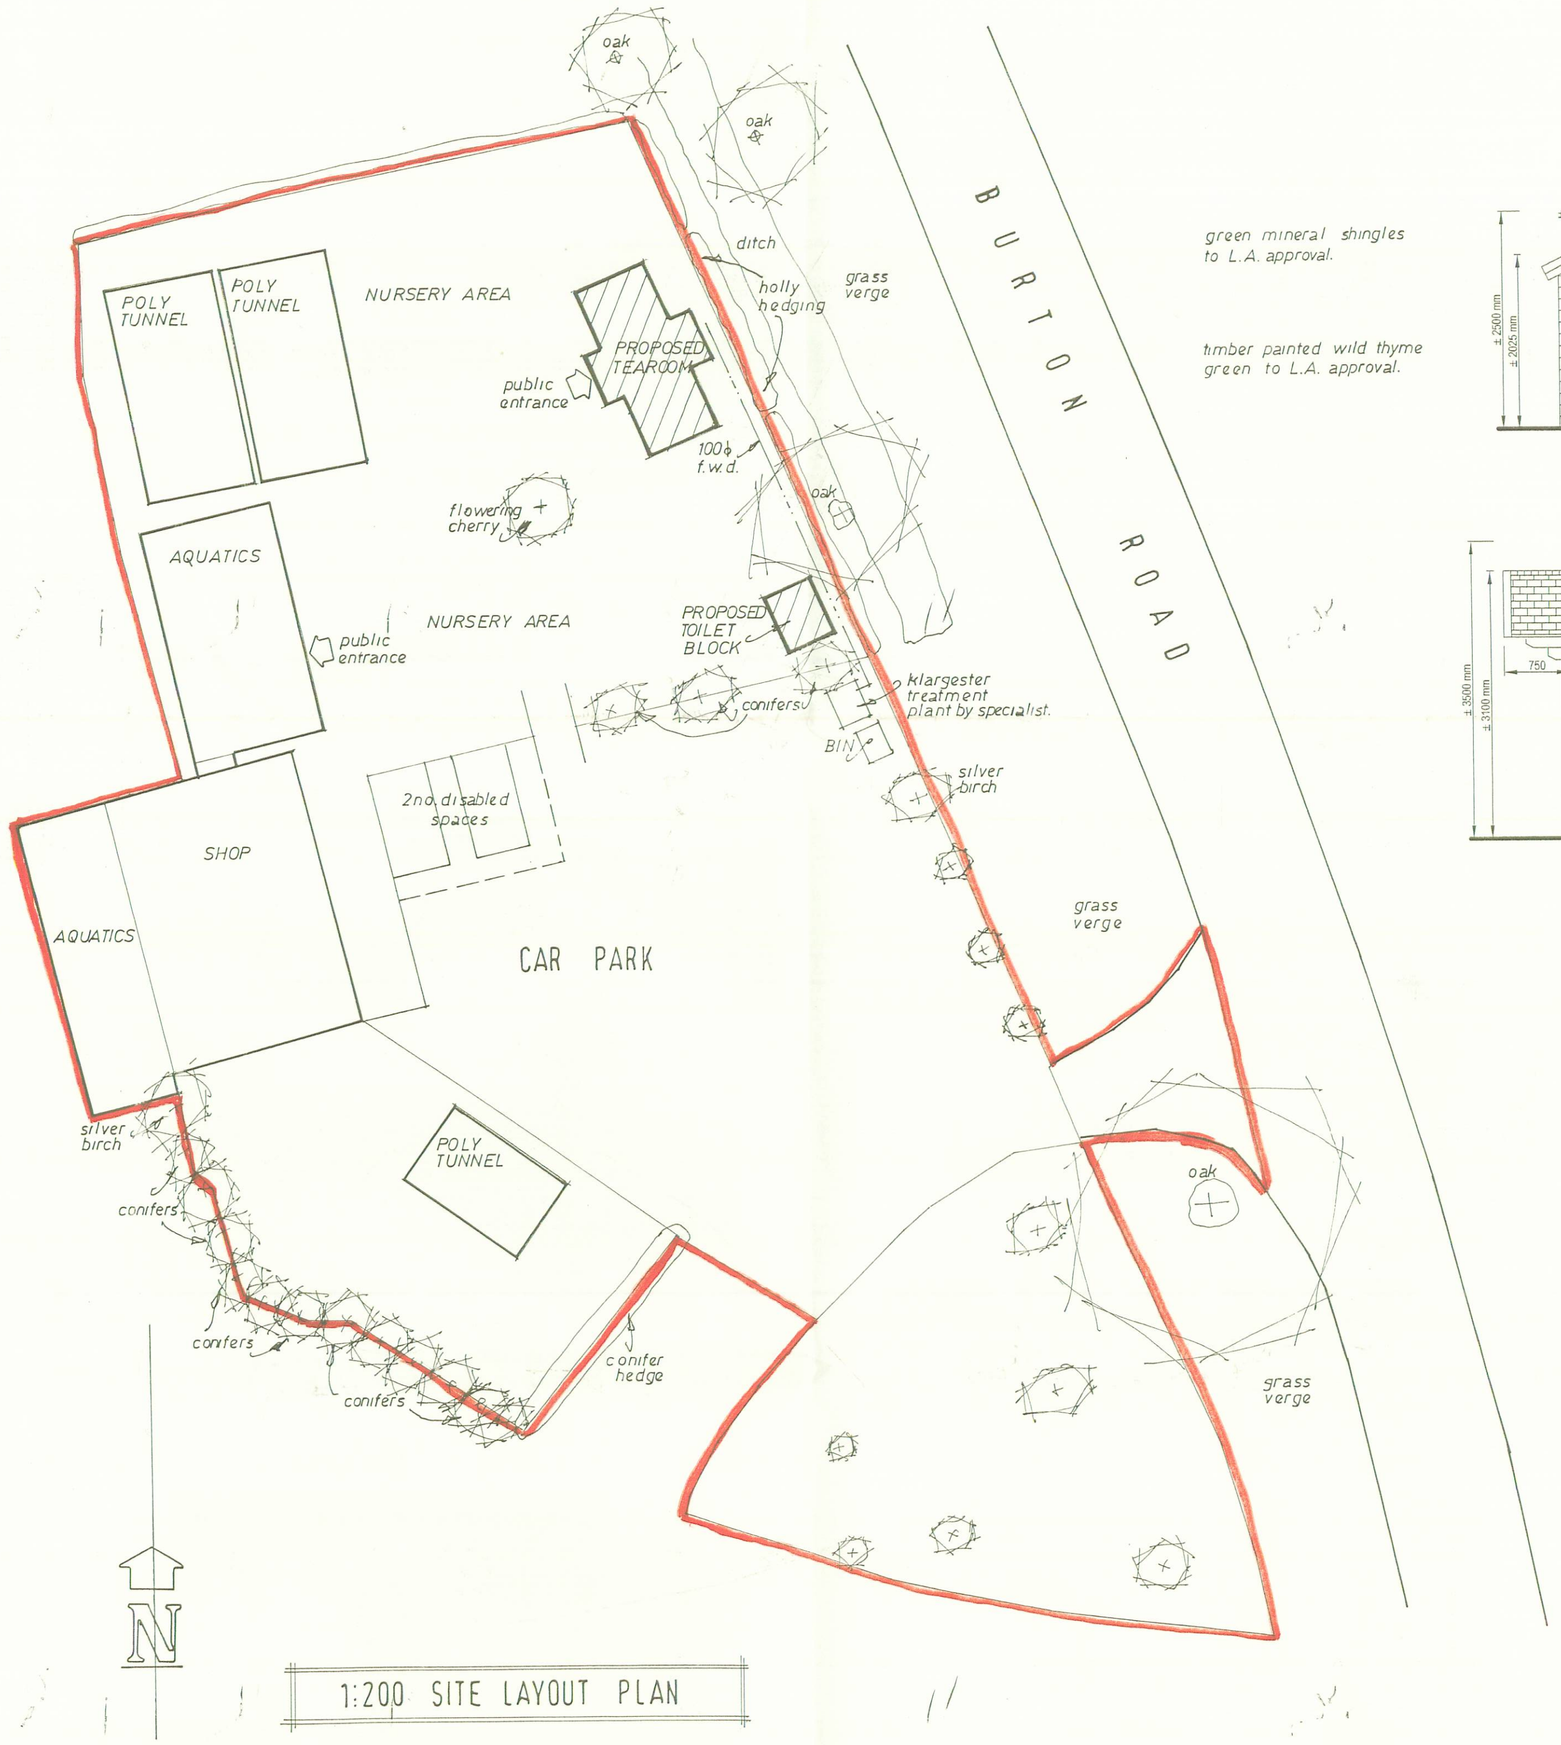

1:200 SITE LAYOUT PLAN

green mineral shingles to L.A. approval.

timber painted wild thyme green to L.A. approval.

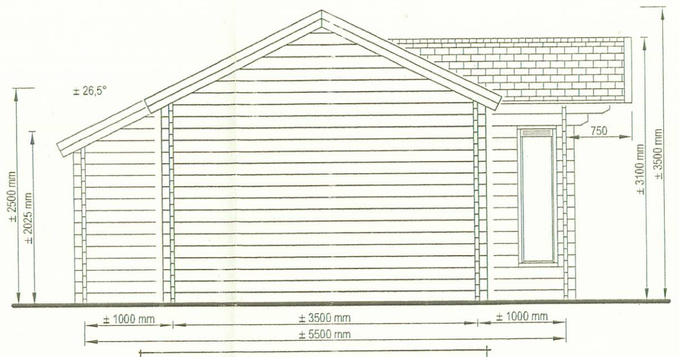

1:50 TEA ROOM - NORTH ELEV.

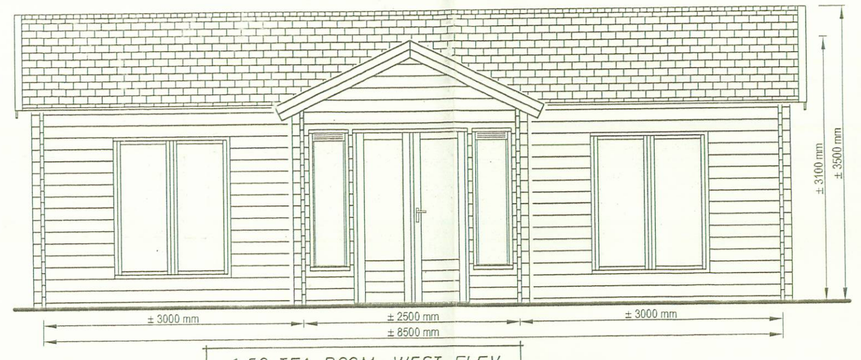

1:50 TEA ROOM - WEST ELEV.

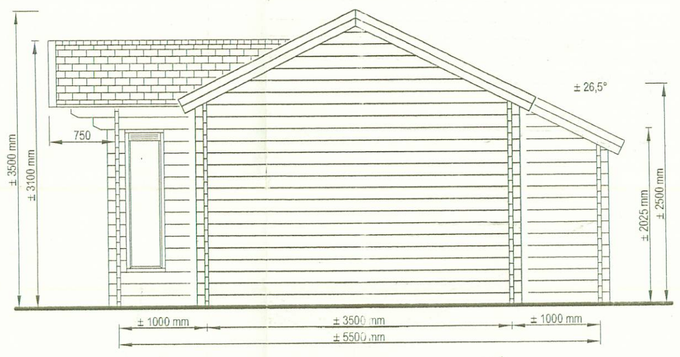

1:50 TEA ROOM - SOUTH ELEV.

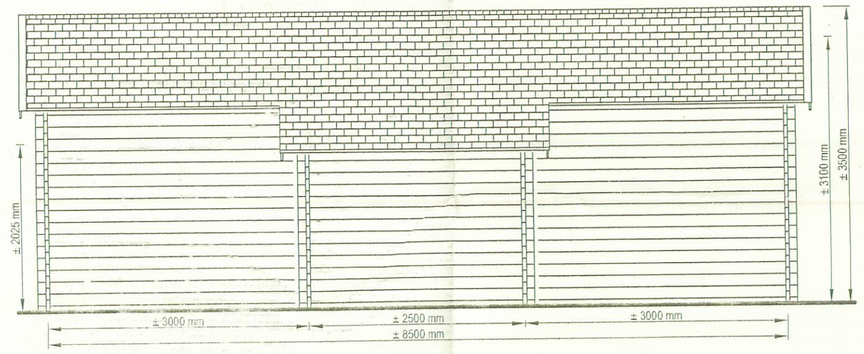

1:50 TEA ROOM - EAST ELEV.

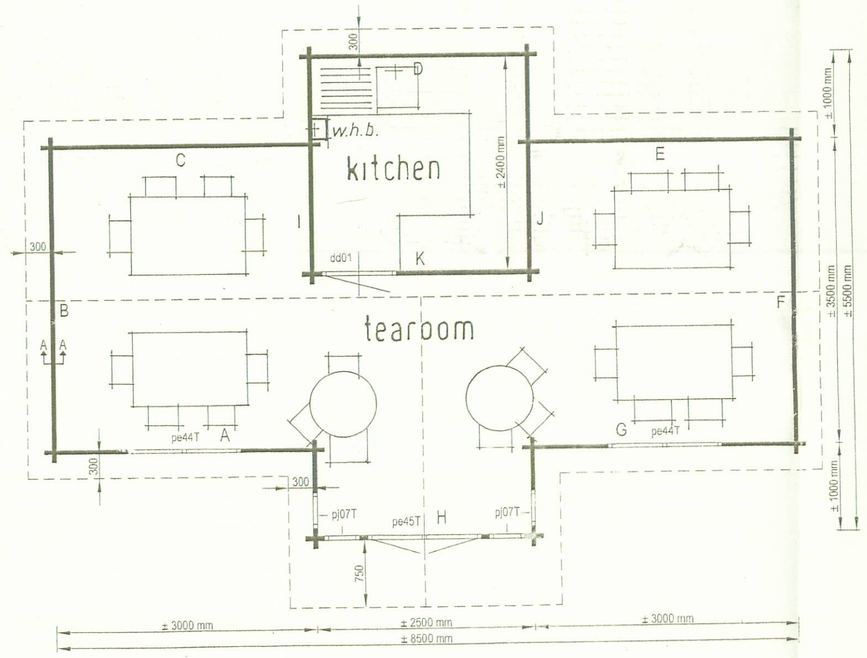

1:50 TEAROOM PLAN

NOTES:

All dimensions must be checked on site and not scaled from this drawing.

Whether described or not, all work is to comply with building regulations.

A		
	Date	Revisions

© copyright

DEVELOPMENT SERVICES
10 MAR 2009
RECEIVED

Client
TWYCROSS GARDEN AND AQUATIC CENTRE

Job Title
PROPOSED TEAROOM & TOILET BLOCK
TWYCROSS GARDEN AND AQUATIC CENTRE
23 BURTON ROAD, TWYCROSS
ATHERSTONE, COVENTRY CV9 3PR

KENTON MANOR
Architectural & Planning Services
Suite One, The Steps,
11 Chestnut Lane,
Clifton Campville,
Staffordshire.
B79 0BW
Tel: 01827 373300
Fax: 01827 373222

Scale as indicated

Date FEB. 2009 | Drawn by NKT

PROPOSALS

Drg. No. 09.783/1. | Rev.

AIDED DESIGN 532593

594 x 841mm A1