This drawing, the works and concepts depicted are the copyright of Claire Anderton and may not be reproduced or made use of, either directly or indirectly without express written consent.

All heights, levels, sizes and dimensions are to be checked on site before any work is put to hand.

Revisions:



Side Elevation showing external terrace

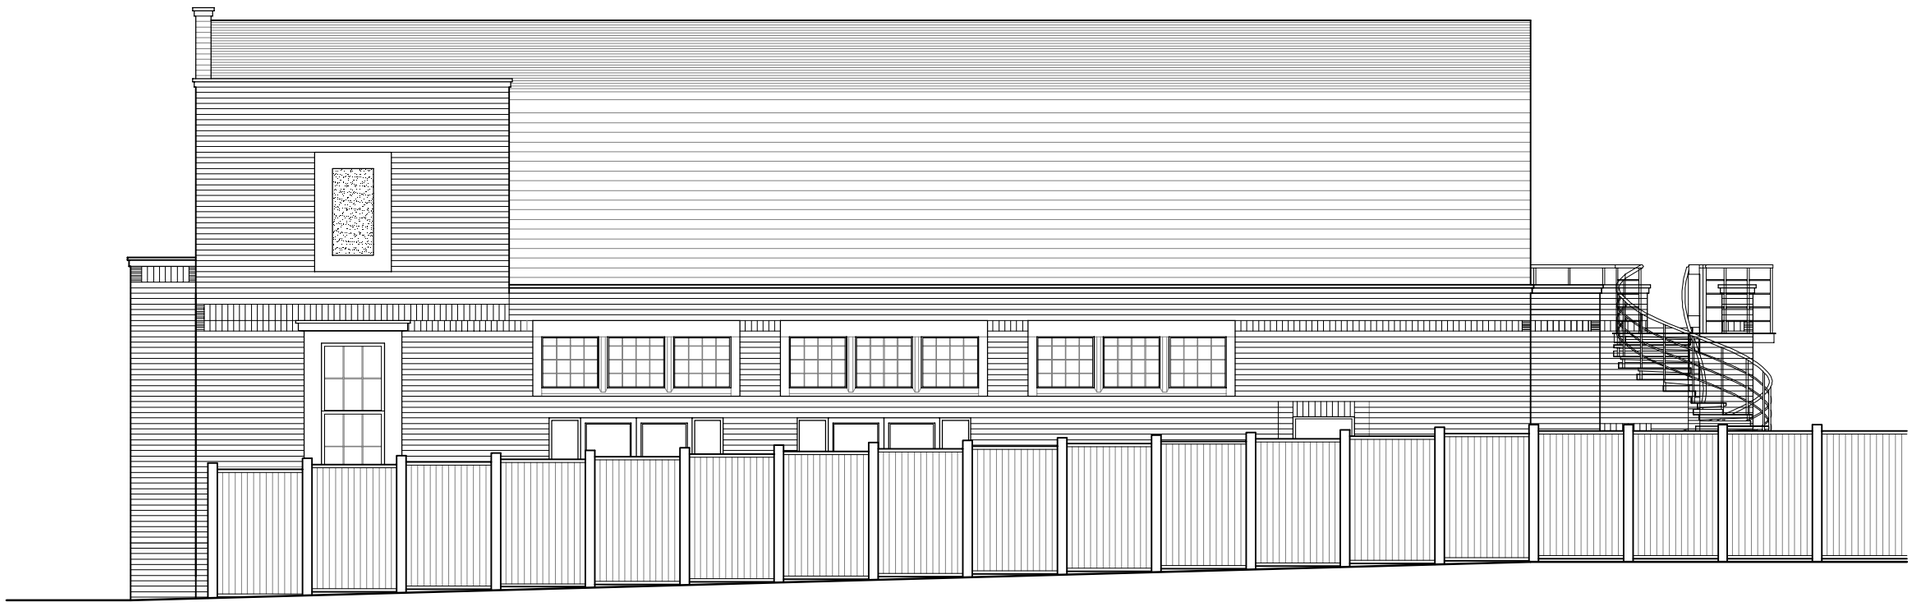

Side Elevation Viewed from the road

0 1 5 10
Metres at scale 1:100

Proposed Alterations and Extension

Masonic Hall,
St Marys Road, Hinckley

Side Elevations

1:100 @ A3
February 2010

0005-P019 | Rev A