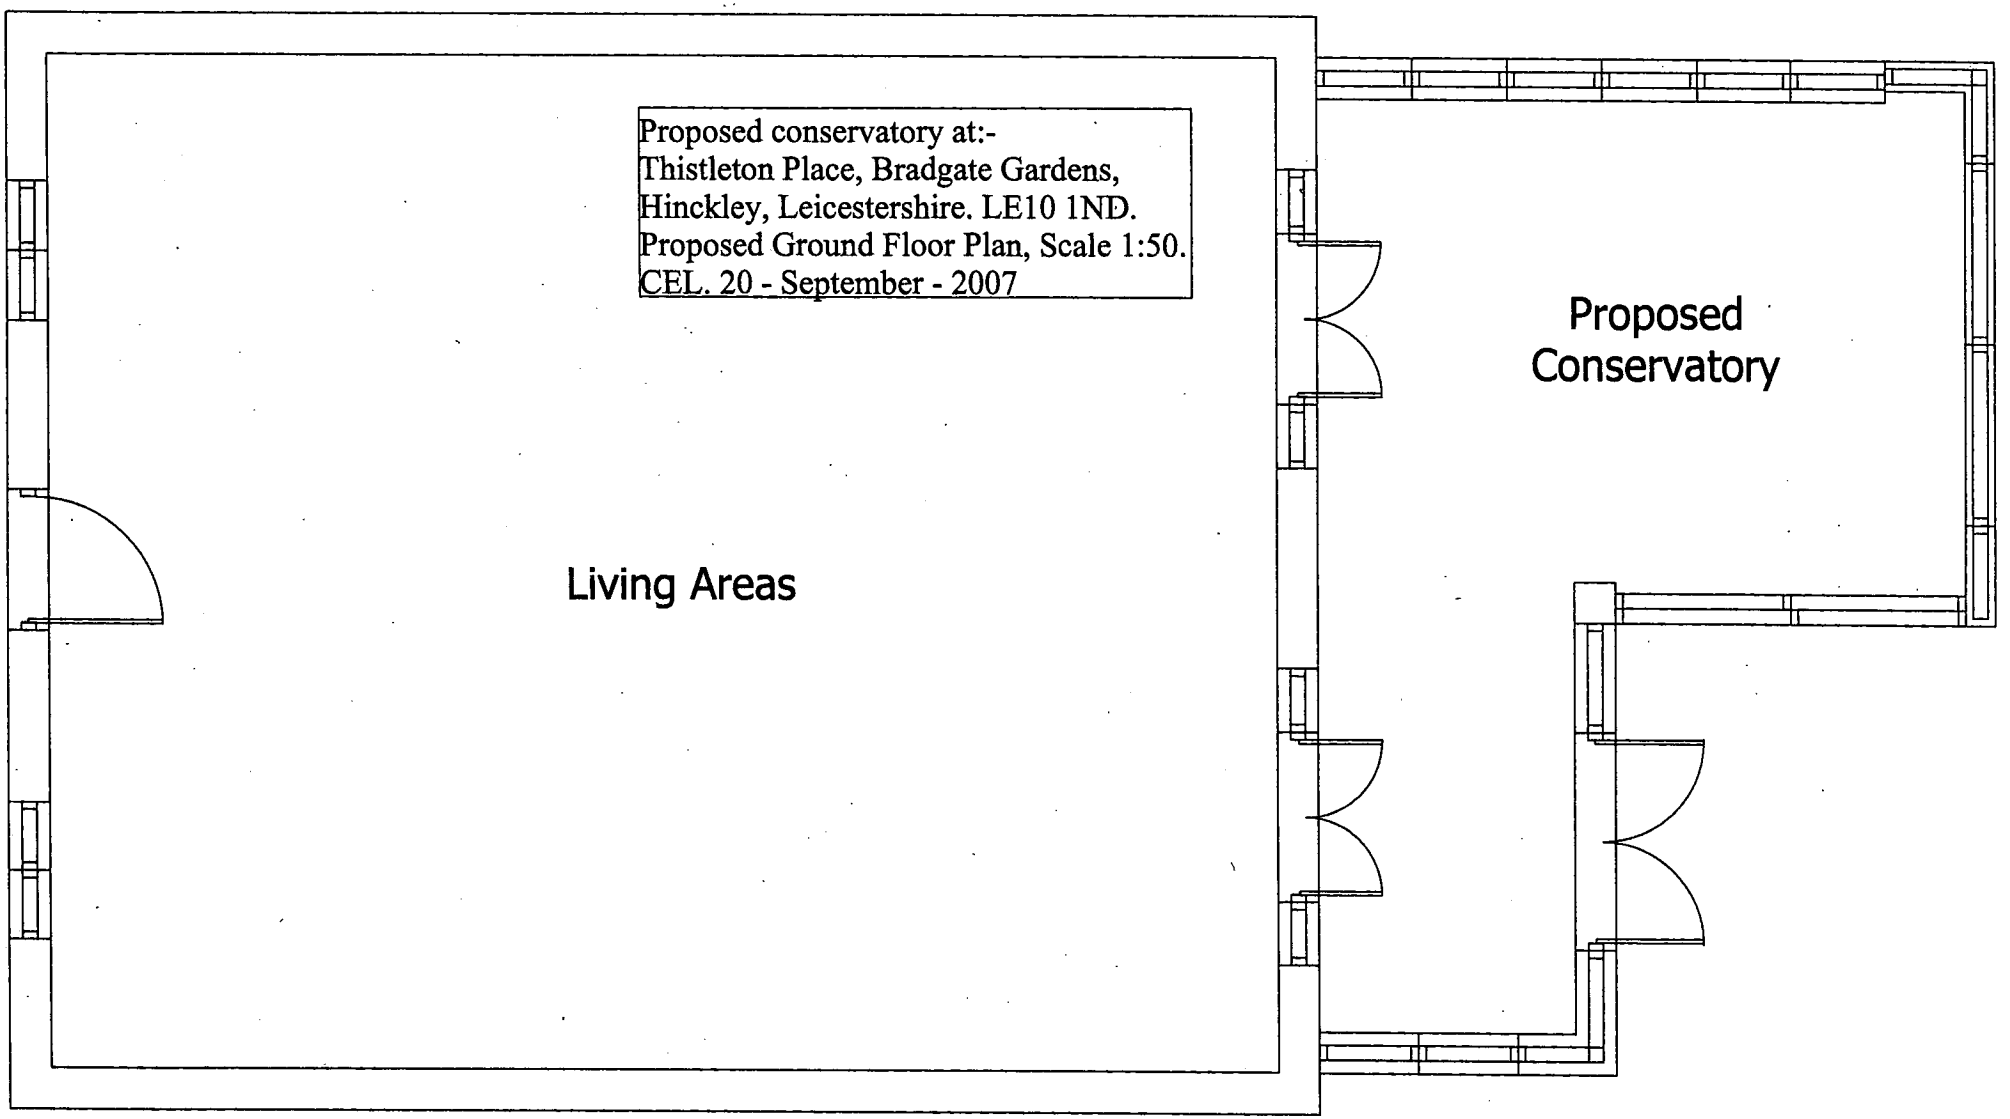

Proposed conservatory at:-
Thistleton Place, Bradgate Gardens,
Hinckley, Leicestershire. LE10 1ND.
Proposed Ground Floor Plan, Scale 1:50.
CEL. 20 - September - 2007
Living Areas
Proposed
Conservatory