
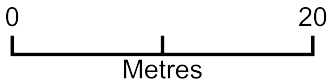


66 Hinckley Road

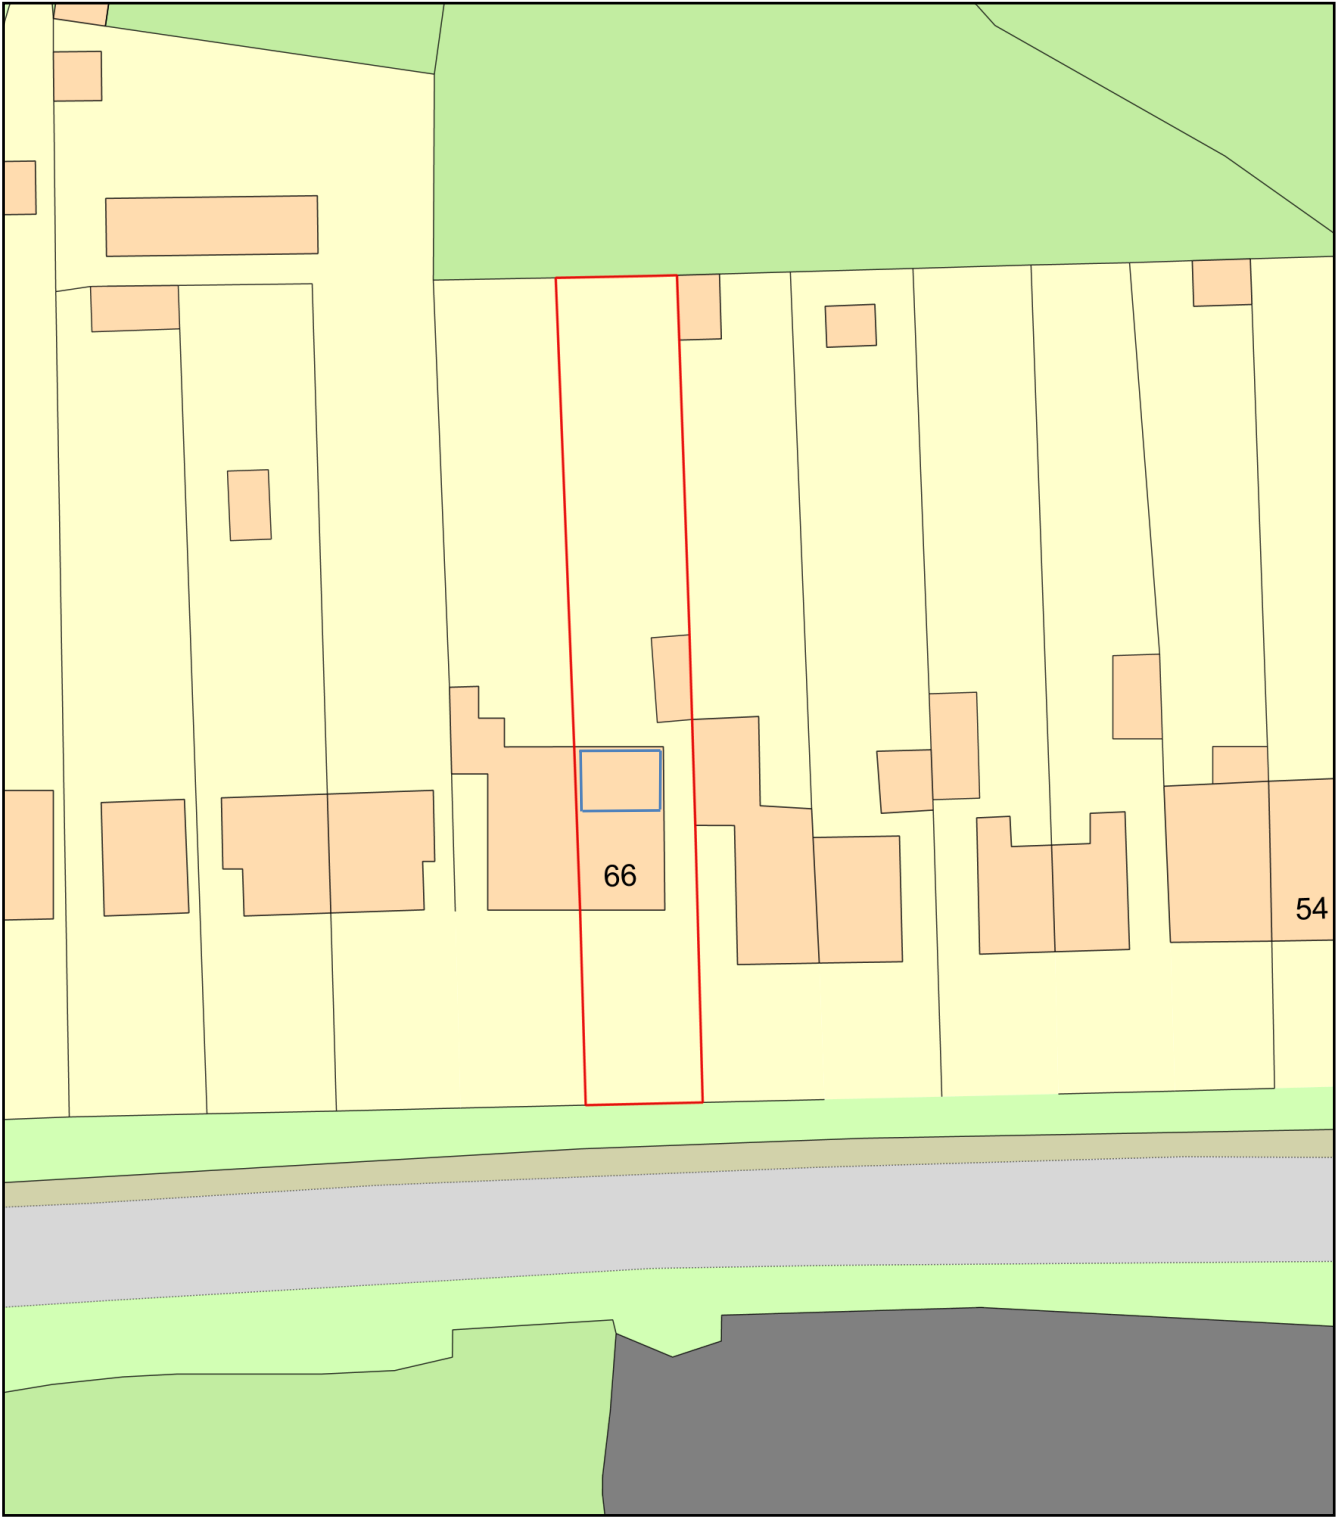

Plan Produced for: Liam Clarke
Date Produced: 18 Aug 2026
Plan Reference Number: TQRQM26230090934970
Scale: 1:500 @ A4