



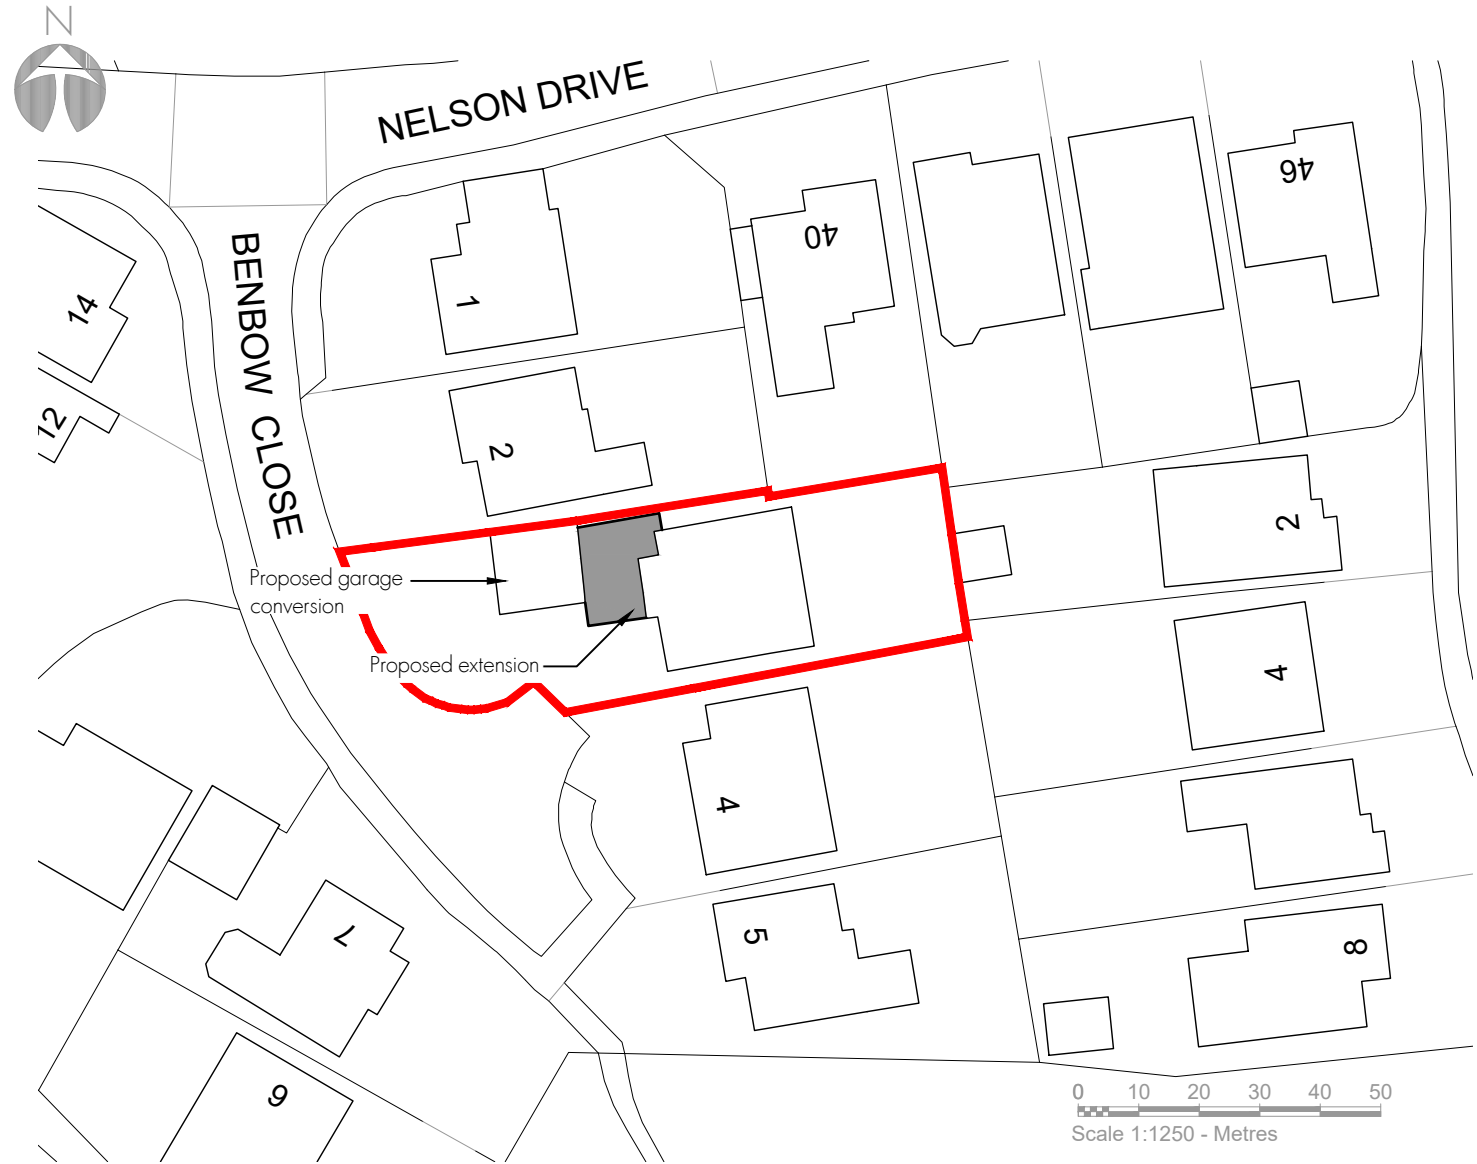

Block Plan - Scale 1:500




0116 286 6370
enquiries@rmjames.co.uk
www.rmjames.co.uk

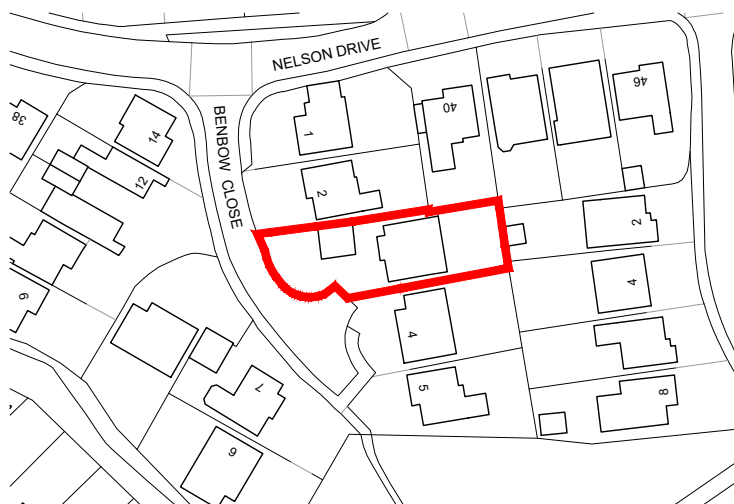

Ordinance Survey, (c) Crown Copyright 2023. All rights reserved. Licence number 100022432

Site Location Plan - Scale 1:1250

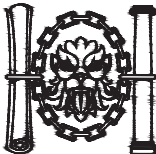CLIENT Bob Smallman		 Chartered Institute of Architectural Technologists Registered Practice
PROJECT Proposed Granny Annexe 3 Benbow Close, Hinckley LE10 1RQ		
DRAWING Site Location Plan Block Plan		
SCALE as noted @ A4		DATE March 2023
STATUS PLANNING		
PROJECT No 23/380	DRAWING No 23/380 PL01	REVISION /