09/00601/FUL



FRONT ELEVATION

CEMENT BONDED RIDGE TILES to MATCH EXISTING

CONCRETE INTERLOCKING ROOF TILES to MATCH EXISTING

VELUX ROOF WINDOWS

FACING BRICKS THROUGHOUT to MATCH EXISTING

U.P.V.C. WINDOWS / DOOR TO MATCH EXISTING

BRICK ARCHES. SOLDIER COURSE

ASBOS FELT D.P.C WITH RED BRINDLE BRICKS BELOW



REAR ELEVATION

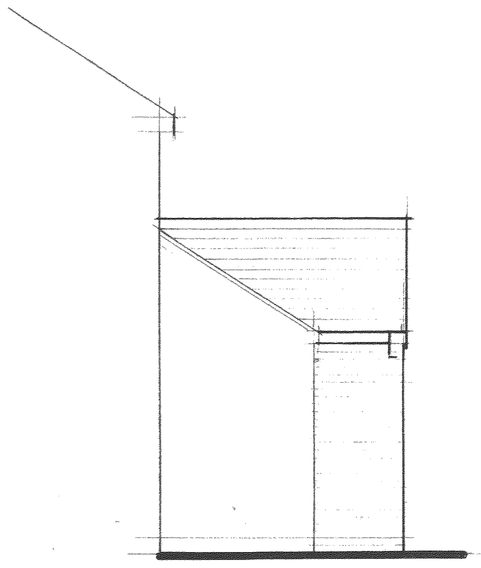

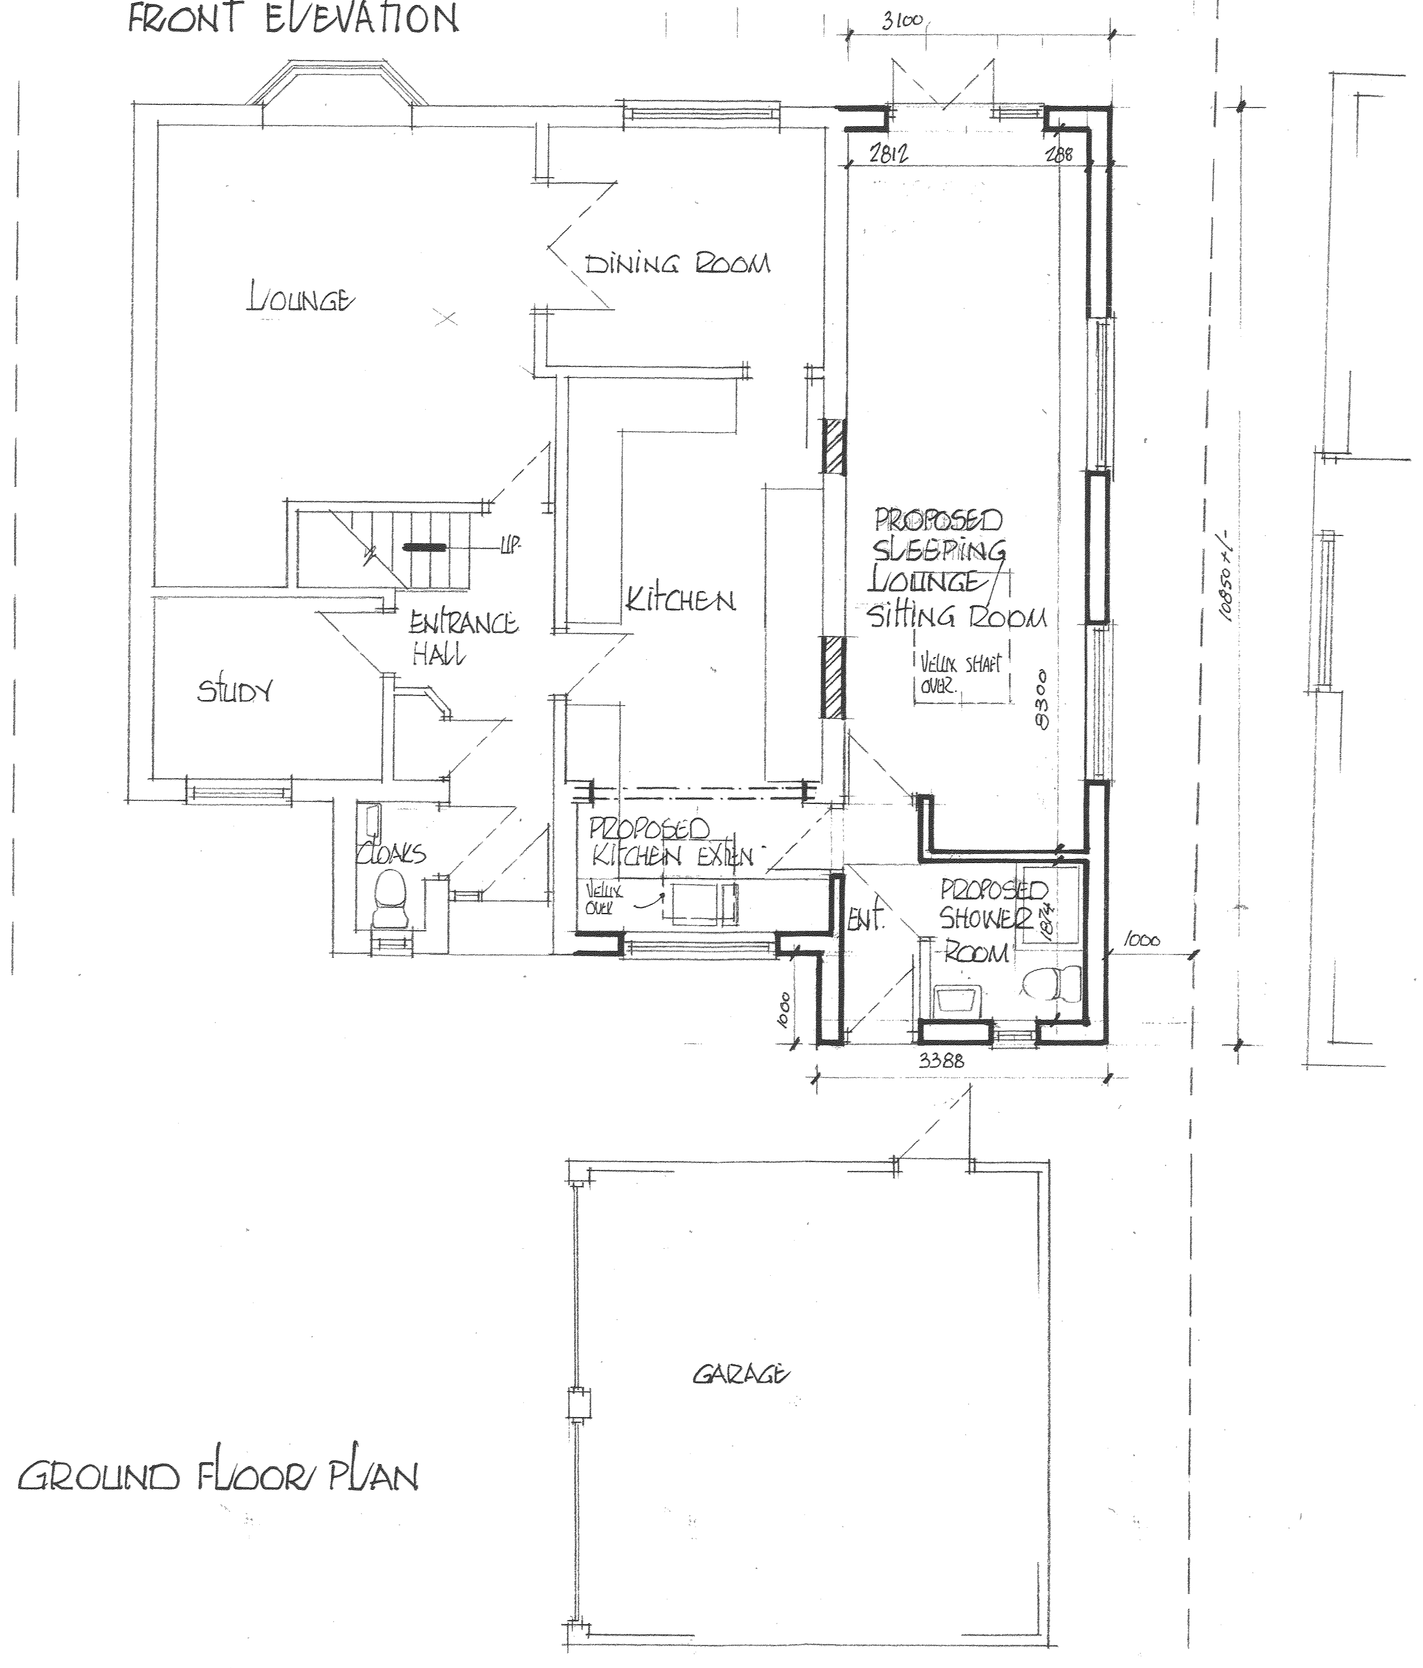

GROUND FLOOR PLAN

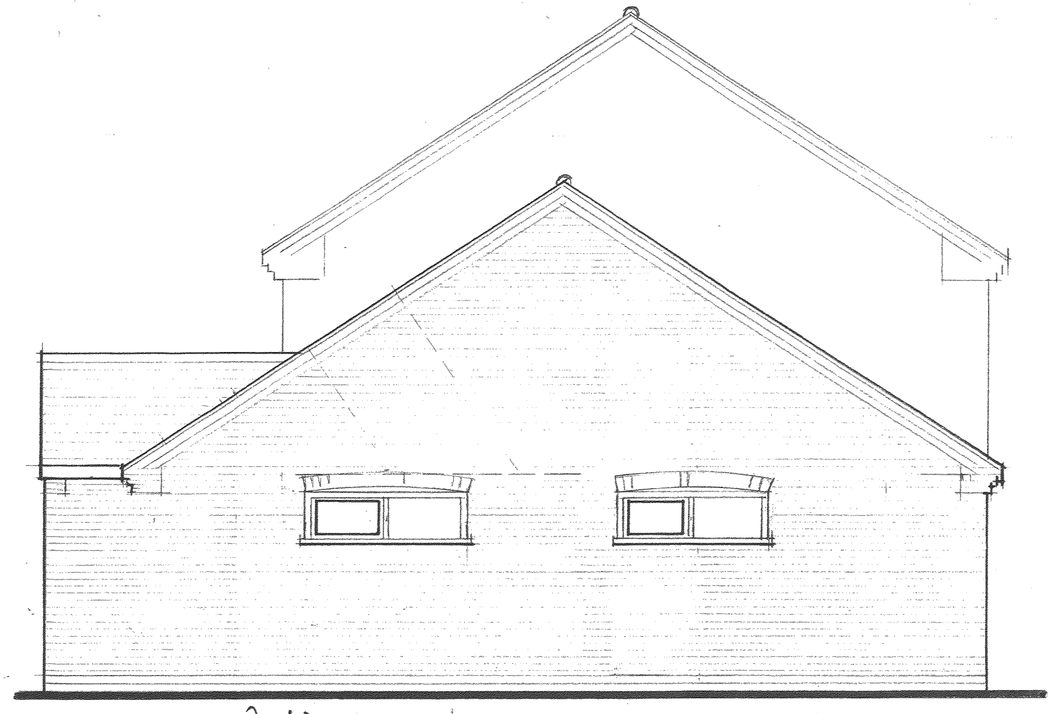

SIDE ELEVATION

DEVELOPMENT SERVICES
12 AUG 2009
RECEIVED

PROPOSED GRANNY ANNEXE FOR MR & MRS S. MARSTON

9 PYMM LEY CLOSE, GROBY, LEICESTER. LE6. 0GJ.

SCALE: 1:50 AT A1 SIZE | DATE: JULY 2009 | DRAWN BY: P.B

DRAWING NUMBER: 924/02

Peter Barnwell Limited
Building Surveyor
Peter Barnwell ACIOB.
22 Norfolk Road,
Desford, Leicester, LE9 9HR.
01455 823816