



Proposed Rear Elevation
Scale 1:100

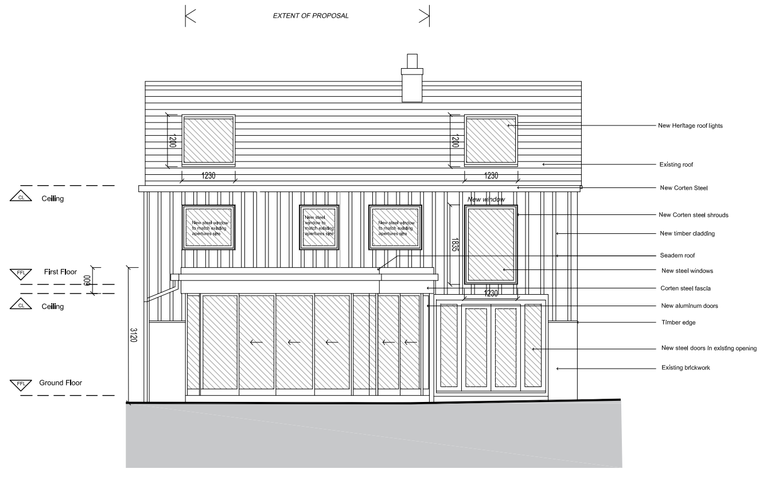

Proposed Side Elevation 01
Scale 1:100

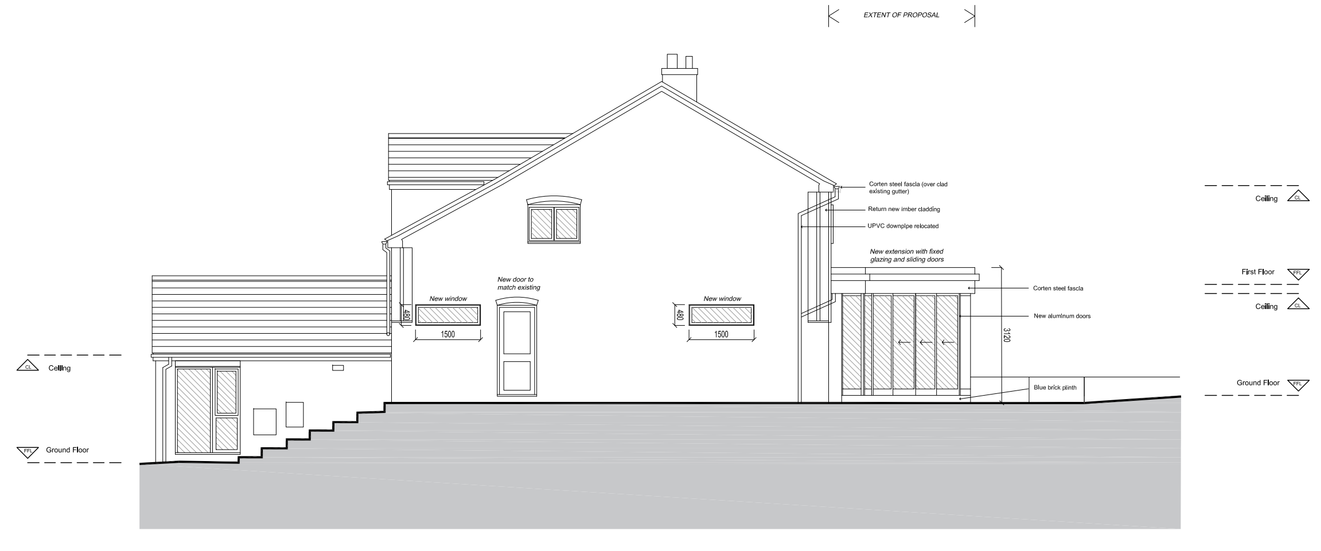

Proposed Front Elevation
Scale 1:100



Proposed Side Elevation 02
Scale 1:100

AMENDMENTS
-



Scale Bar 1:100

DRAWING TITLE
Proposed GA Elevations

JOB TITLE
Colquhoun - Church Lane, Desford

DRAWING NUMBER
WA 742 (04) 05

SCALE 1:100 @ A1
DATE 29.10.26

DRAWN NO
CHECKED KW

STATUS
PLANNING DRAWING

CONTACT
0116 254 1830
waltersarchitects.com
info@waltersarchitects.com

Suite 2.21
St. Martins House
7 Peacock Lane
Leicester
LE1 5PZ

Walters Architects

DO NOT SCALE Figured dimensions must be taken in preference to scaled dimensions and any discrepancies or errors are to be referred to the Architect. Contractors, sub-contractors and suppliers must verify all dimensions on site before commencing work or making any workshop drawings. Copyright Reserved ©