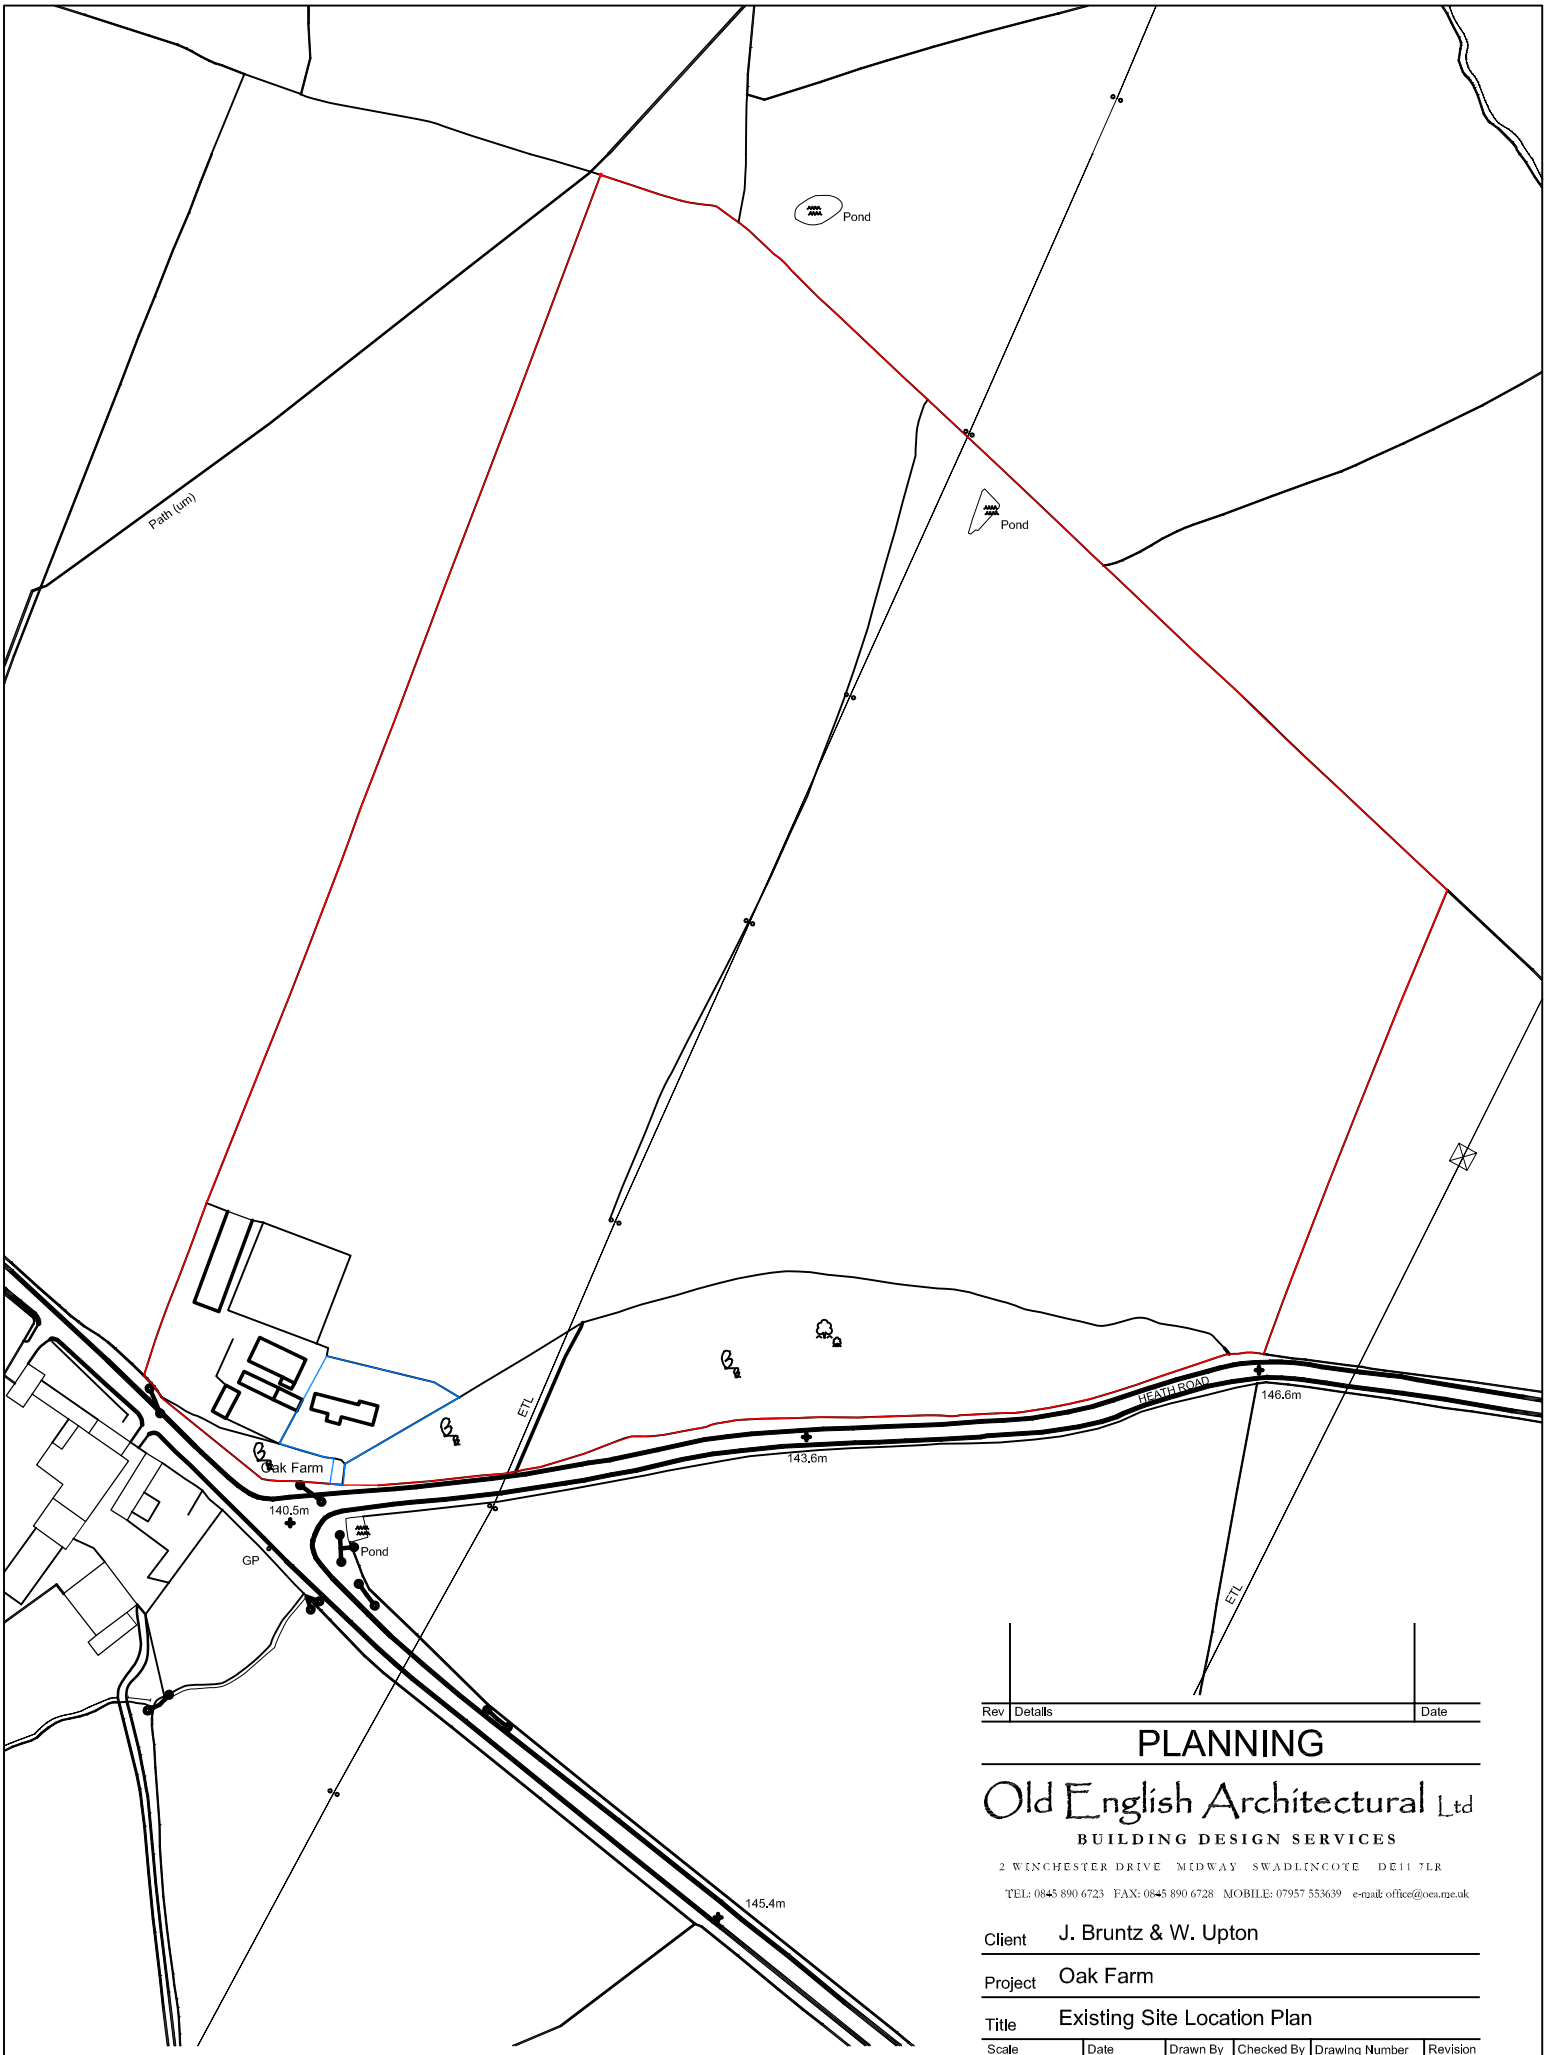


Rev	Details	Date

PLANNING

Old English Architectural Ltd
BUILDING DESIGN SERVICES
2 WINCHESTER DRIVE MIDWAY SWADLINCOTE DE11 7LR
TEL: 0845 890 6723 FAX: 0845 890 6728 MOBILE: 07957 553639 e-mail: office@oea.me.uk

Client J. Bruntz & W. Upton

Project Oak Farm

Title Existing Site Location Plan

Scale	Date	Drawn By	Checked By	Drawing Number	Revision
1:2500 @A4	JAN 09	SC	SC	BRUN001_01	

The copyright of this drawing and design is vested in the Designer and must not be copied or reproduced without written consent.
All dimensions given are to be verified on site by the responsible contractor. Do not scale dimensions from this drawing.