



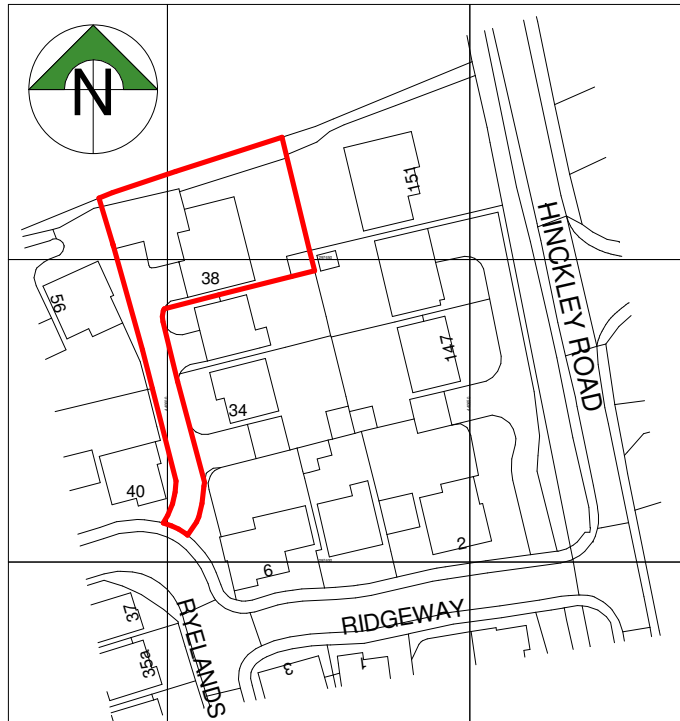


Ordnance Survey, (c) Crown Copyright 2022. All rights reserved. Licence number 100022432

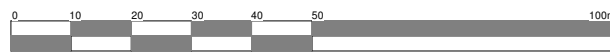


Location plan

Scale 1:1250

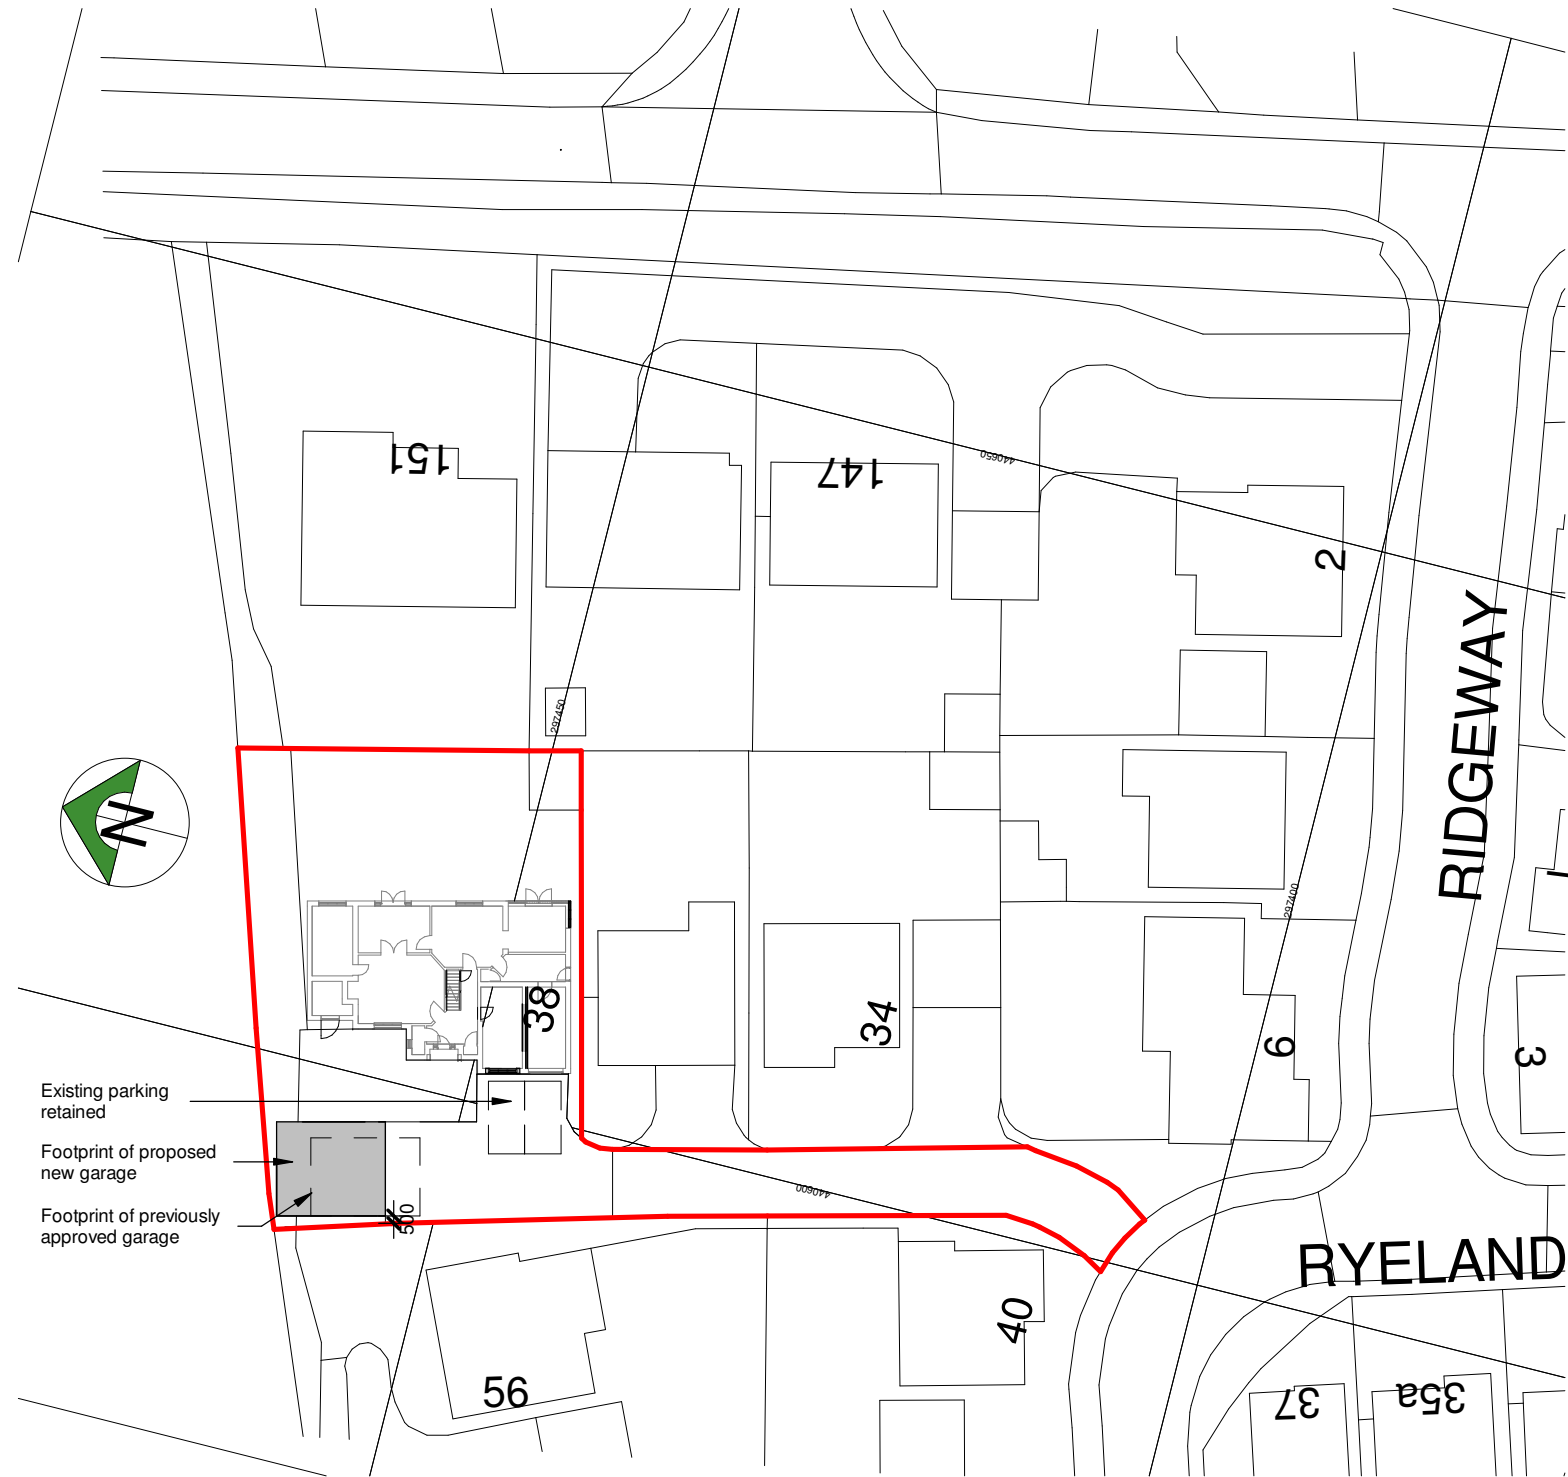

Existing parking retained
Footprint of proposed new garage
Footprint of previously approved garage

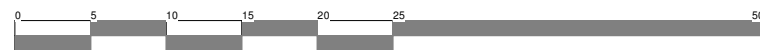

Block plan

Scale 1:500

Client Andrew Bailey					
Project Proposed Alterations Ryelands Crescent Stoke Golding		Scale As shown	Sheet A3		
Date March 2022		Job No. 23/48		19 Station Road Hinckley Leicestershire LE10 1AW Tel: 01455 635 665 Fax: 01455 618 971 www.hayward-architects.co.uk	
Drawing Location & Block Plan		Author ZLM	Checked by -		
THE COPYRIGHT OF THIS DRAWING IS VESTED IN HAYWARD ARCHITECTS LTD. REPRODUCTION IN ANY FORM, EITHER IN WHOLE OR IN PART IS FORBIDDEN WITHOUT THE PRIOR WRITTEN PERMISSION OF THE COPYRIGHT HOLDER. DO NOT SCALE FROM DRAWING AND ONLY FIGURED DIMENSIONS ARE TO BE USED					Drawing Status PLANNING