Existing windows moved over maintaining size and position of windows in elevation

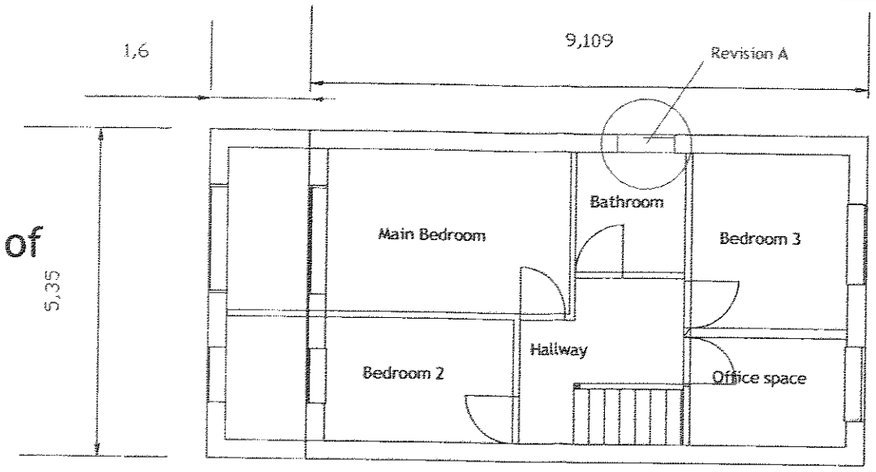

First Floor Plan 1:100

Boundary in Green

Garage

Drive way

Garden

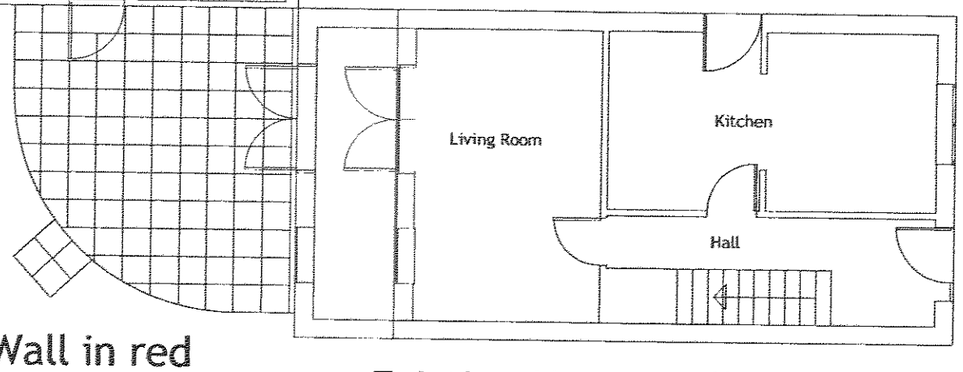

Proposed Wall in red

Existing House wall in blue

Ground Floor Plan 1:100

Revision

Rev A. First Floor Window added to Plan, in Response to Hinckley & Bosworth Borough Council request 29.12.07

Stoneley Road

It is the responsibility of the contractor to check setting out information, All the dimensions and information on this drawing prior to the commencement of works and record the results on a copy of this drawing. JMG shall be notified of any discrepancies and no works shall be commenced until further instructions are received in writing.

This drawing is Copyright.

This drawing is not to be scaled.

Construction JMG Consultants Ltd.

Drawing Title

Floor Plans

Date 16.10.07

Scale 1:100

Project 9 Stoneley Road

Revision A