




Garden Elevation 1:50

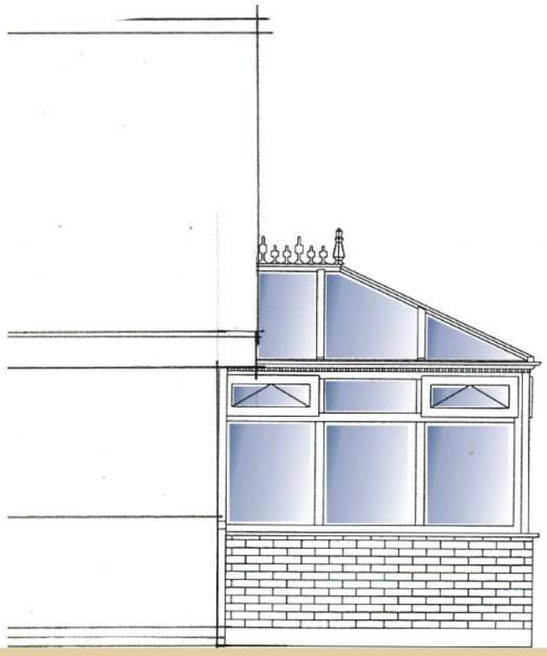


Boundary Elevation

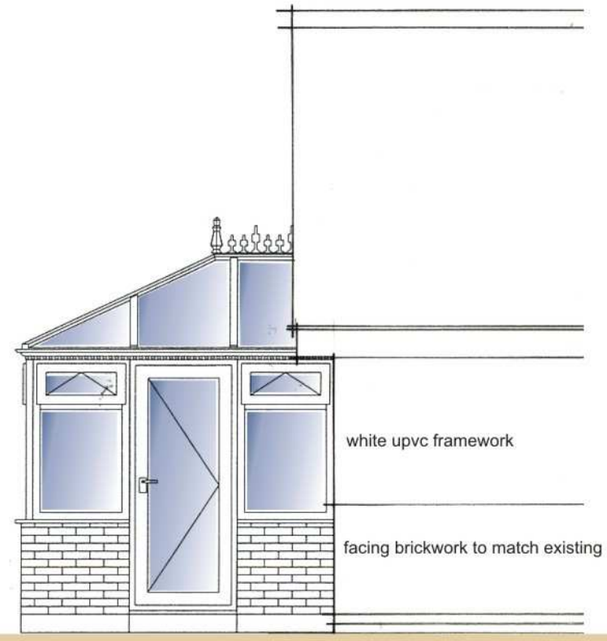

Side Elevation

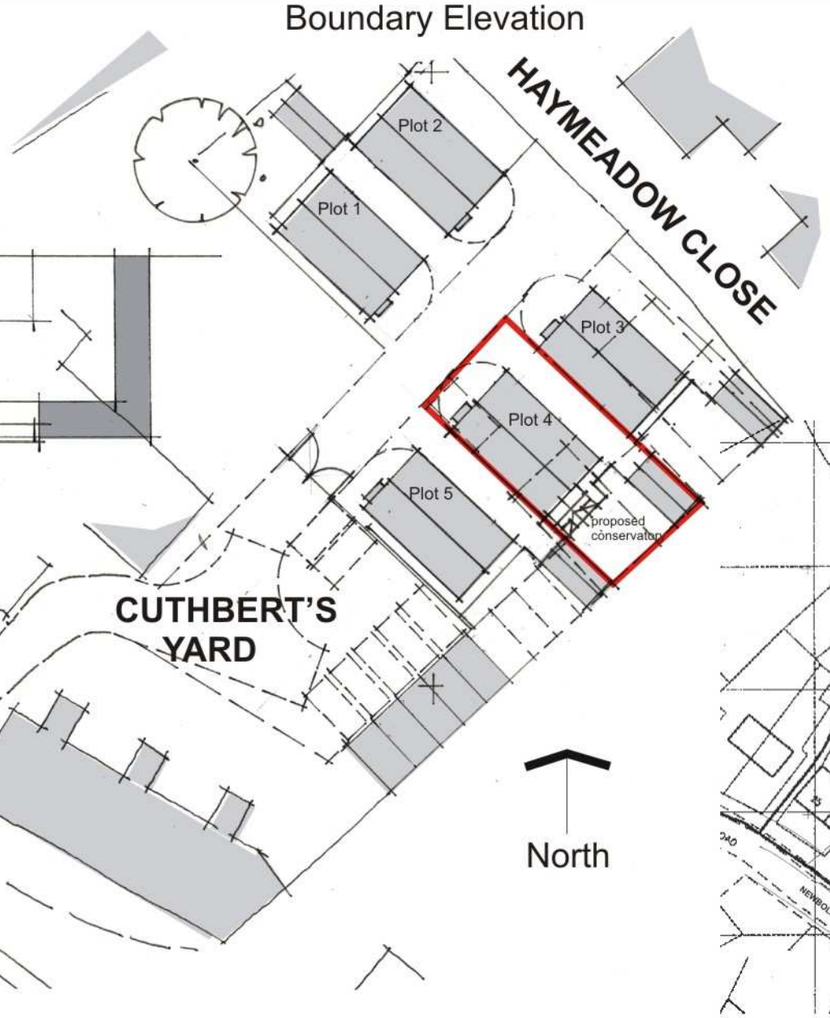

Layout Plan 1:500

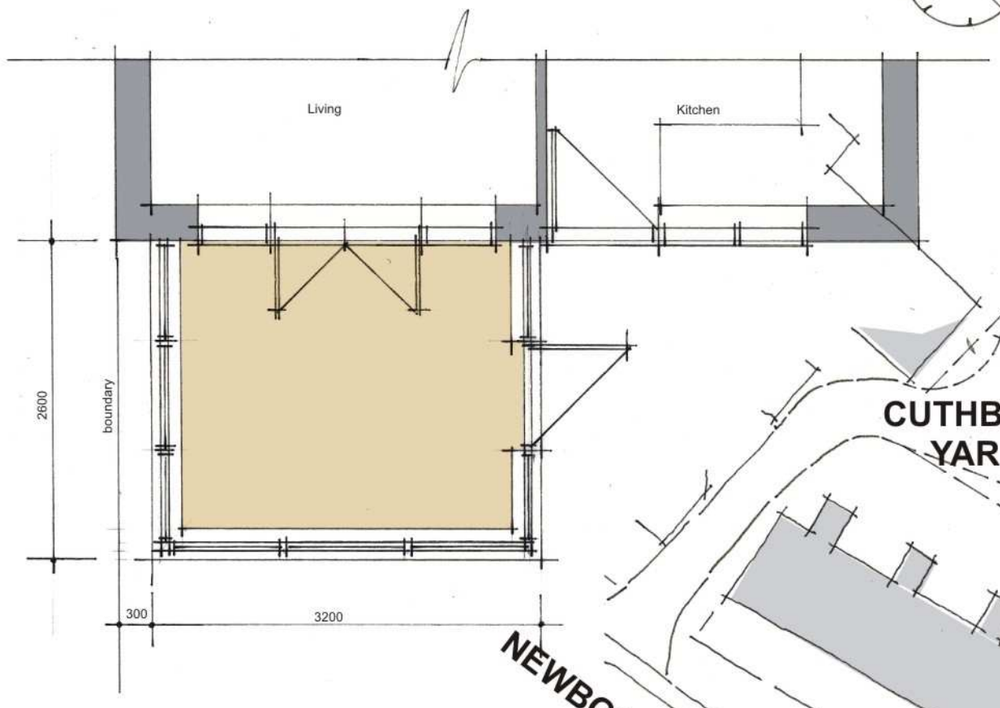


Conservatory Plan 1:50

Note:
Conservatory design produced by
Unique Window Systems Ltd
87 Parker Drive
Leicester
LE4 OJP



Existing Front Elevation Scale 1:100

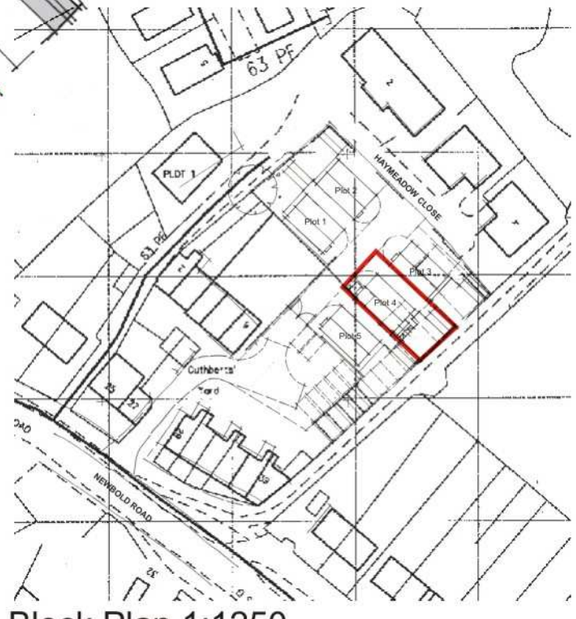

Block Plan 1:1250

Revisions:
B - Site location plan now clearly edged in red, with adjacent road names added, height of conservatory roof amended to clearly line through with the side elevations 11th May 2010

C - Proposed front elevation added at the request of the local planning authority 28th may 2010

Inglewood Design

Paul D.Smith
The Goadby 2 Spinney Nook Main St Tugby Leicester
Tel / Fax 0116 259 8588
email pauldsmith61@yahoo.co.uk

Proposal

Proposed Dwellings for
Marble Homes (Leicester)Ltd
Land off Newbold Road

Barlestone

Leicestershire

Drawing Title

Plot 4 Conservatory

Scale

As shown @ A3

Date

30 March 2010

Drawn

Paul Smith

Drawing Reference

JA:11:12:C

©This drawing and the building works illustrated are copyright and may not be reproduced without prior written approval.