

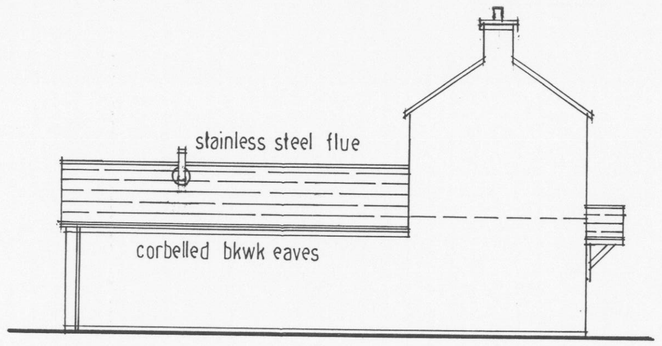



east elevation

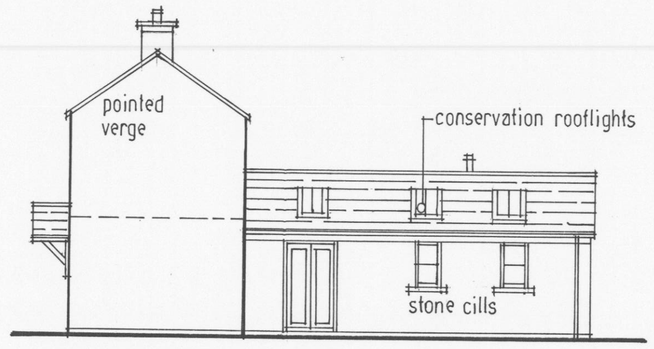


west elevation

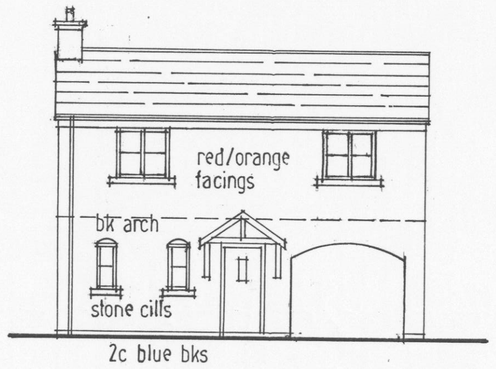


north elevation

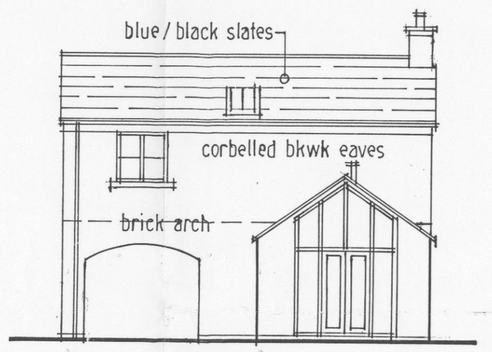


south elevation

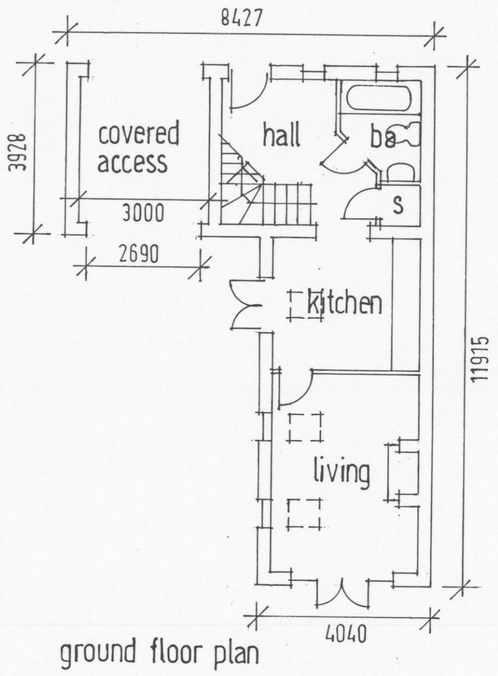


ground floor plan

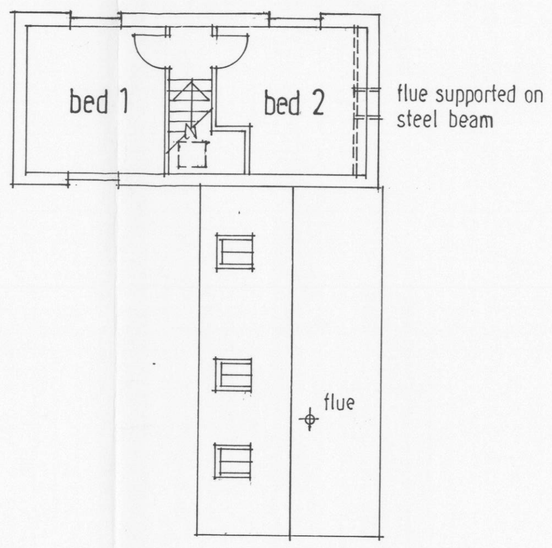


first floor plan

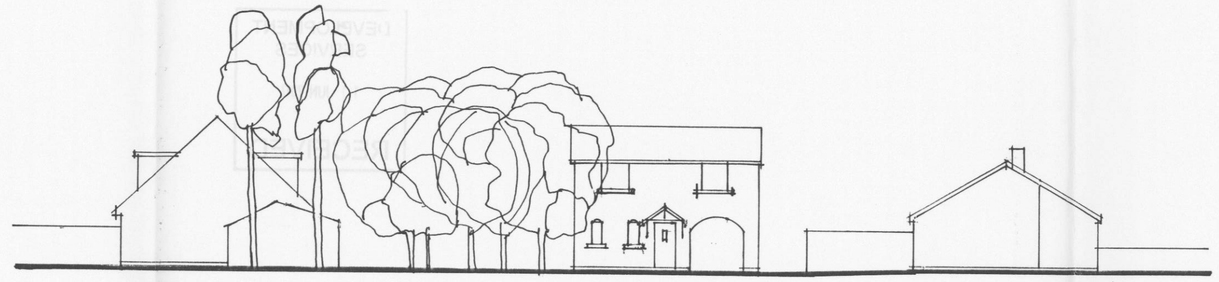

Street Scene Hinckley Road
1:200

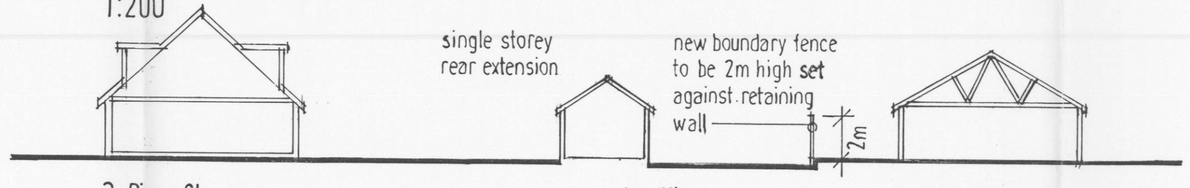

Site Cross Section x-x
1:200

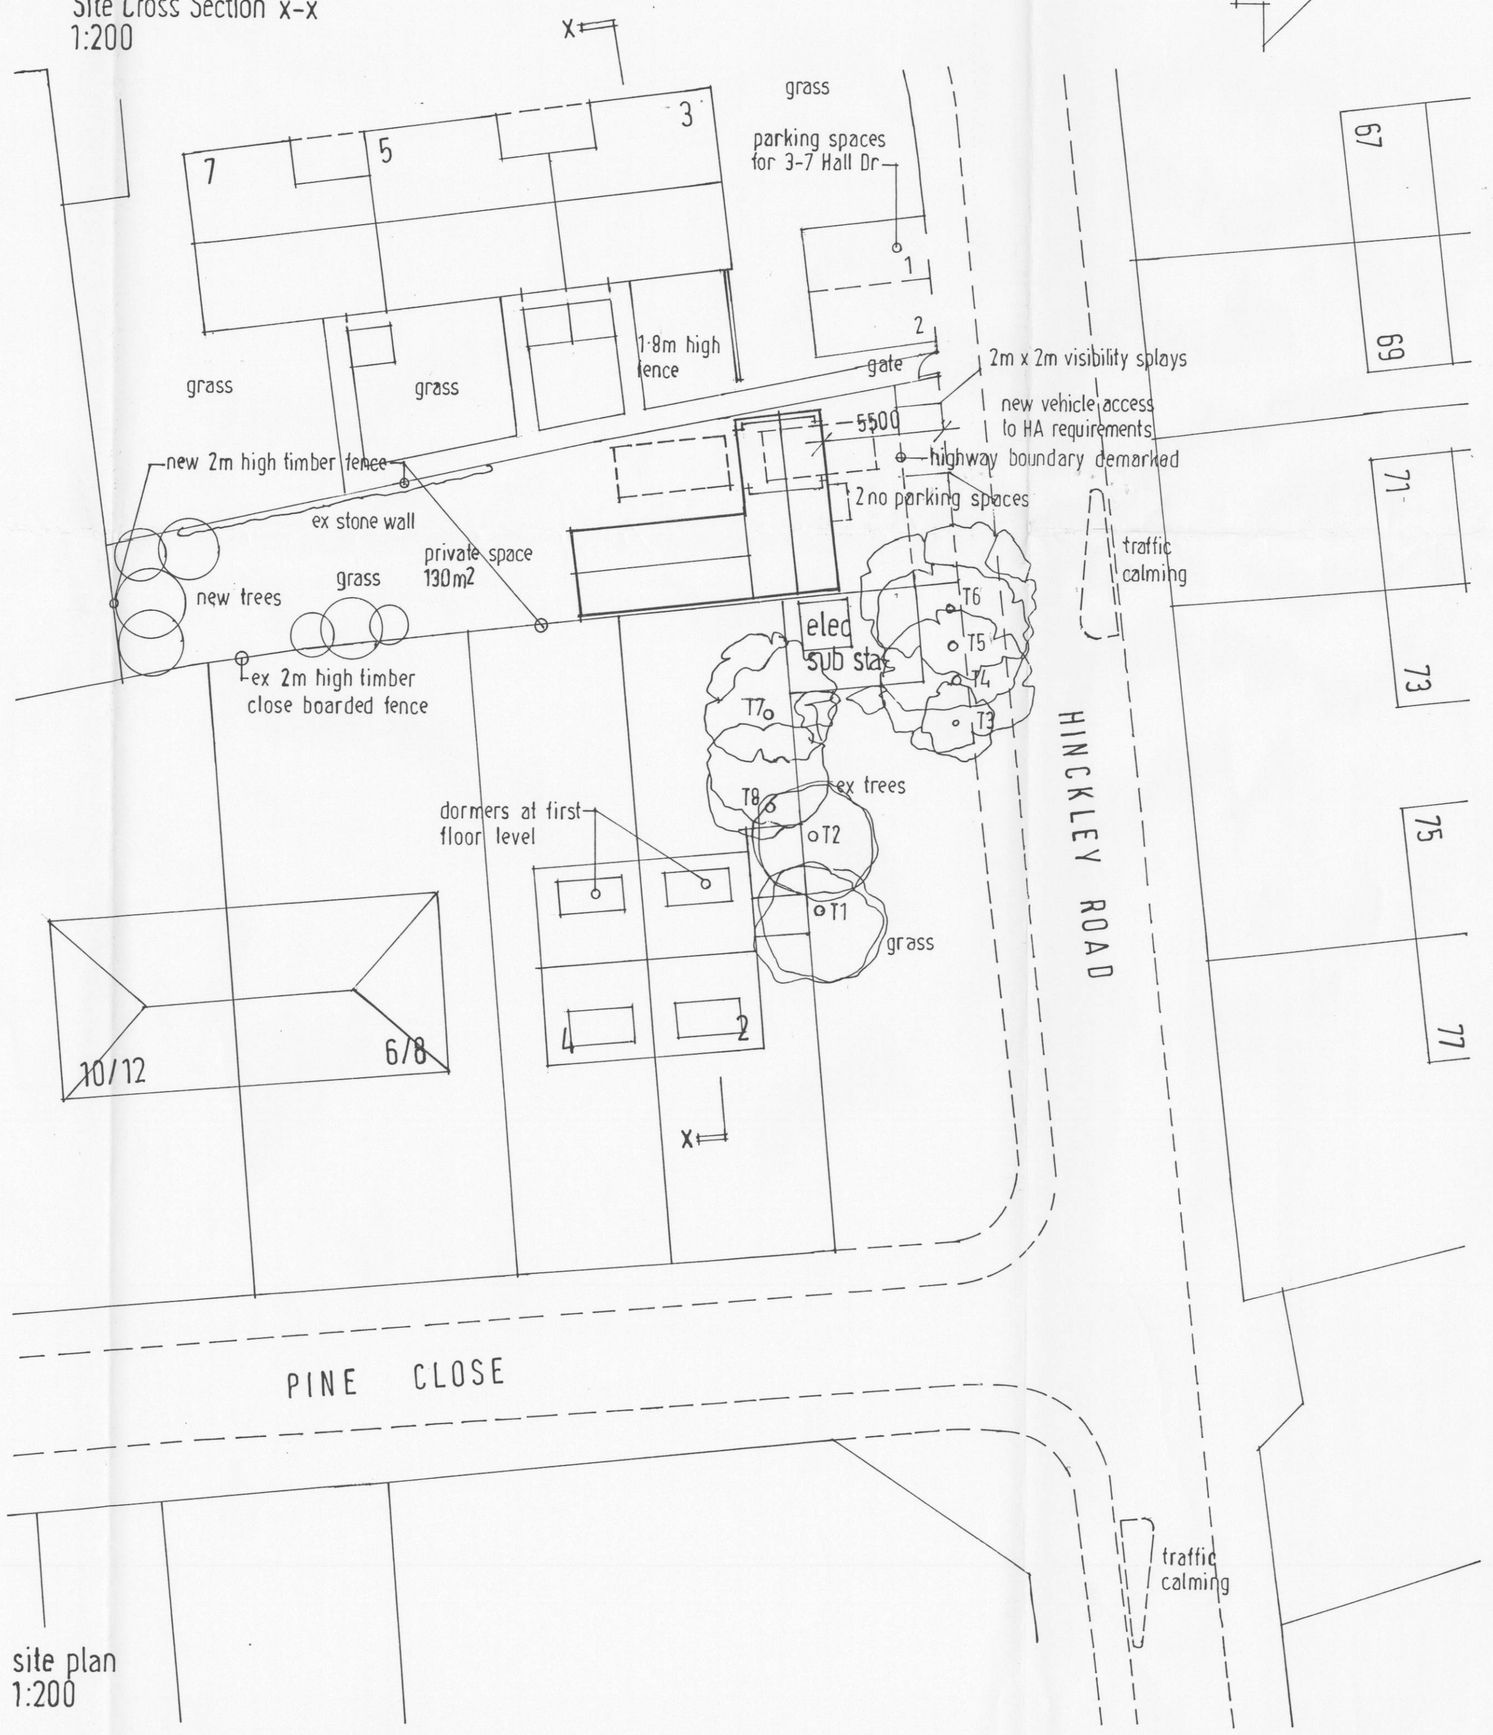

site plan
1:200

NOTES

DISCONS - SH

TREE SURVEY		
Tree Ref	Species	Girth (mm)
T1	Austrian Pine	500
T2	ditto	350
T3	Unknown	200
T4	Wych Elm	350
T5	ditto	350
T6	ditto	450
T7	Unknown [P]	300
T8	ditto [P]	450

[P]= pollarded

REVISIONS

A	Site cross section added	7 6 12

NEW DWELLING
HINCKLEY ROAD
STOKE GOLDING

1:100 / 1:200 at A1 — 9 5 12

db
David F Barnes Dip Arch RIBA
14 Pyeharps Road Burbage LE10 2JE
Telephone 01455 633410

B09/13/B02A