


Proposed Agricultural Building -
Hoo-Hills-Farm-Bosworth-Road-Wellsborough-Leicestershire-CV13-6PA

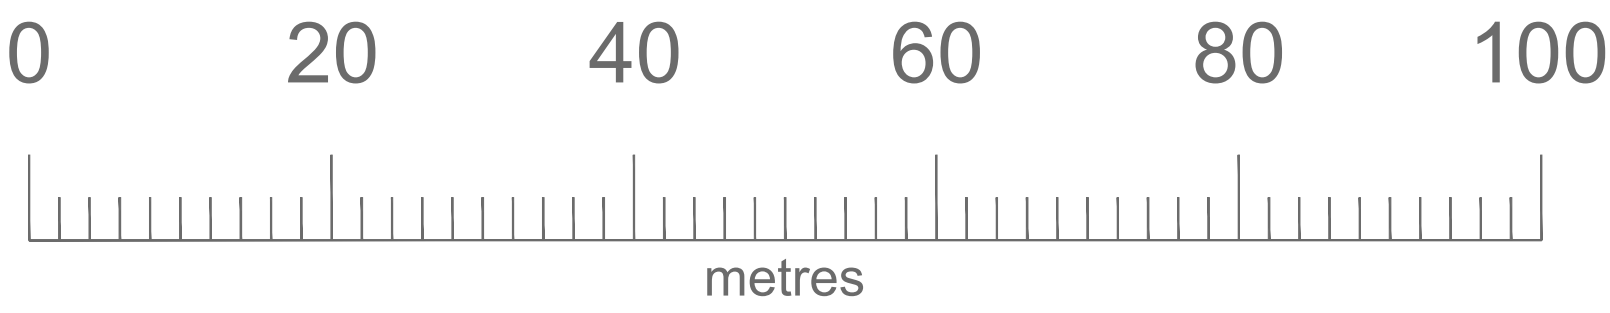

© Crown copyright 2020 Ordnance Survey 100053143

1:500 Site Plan @ A1