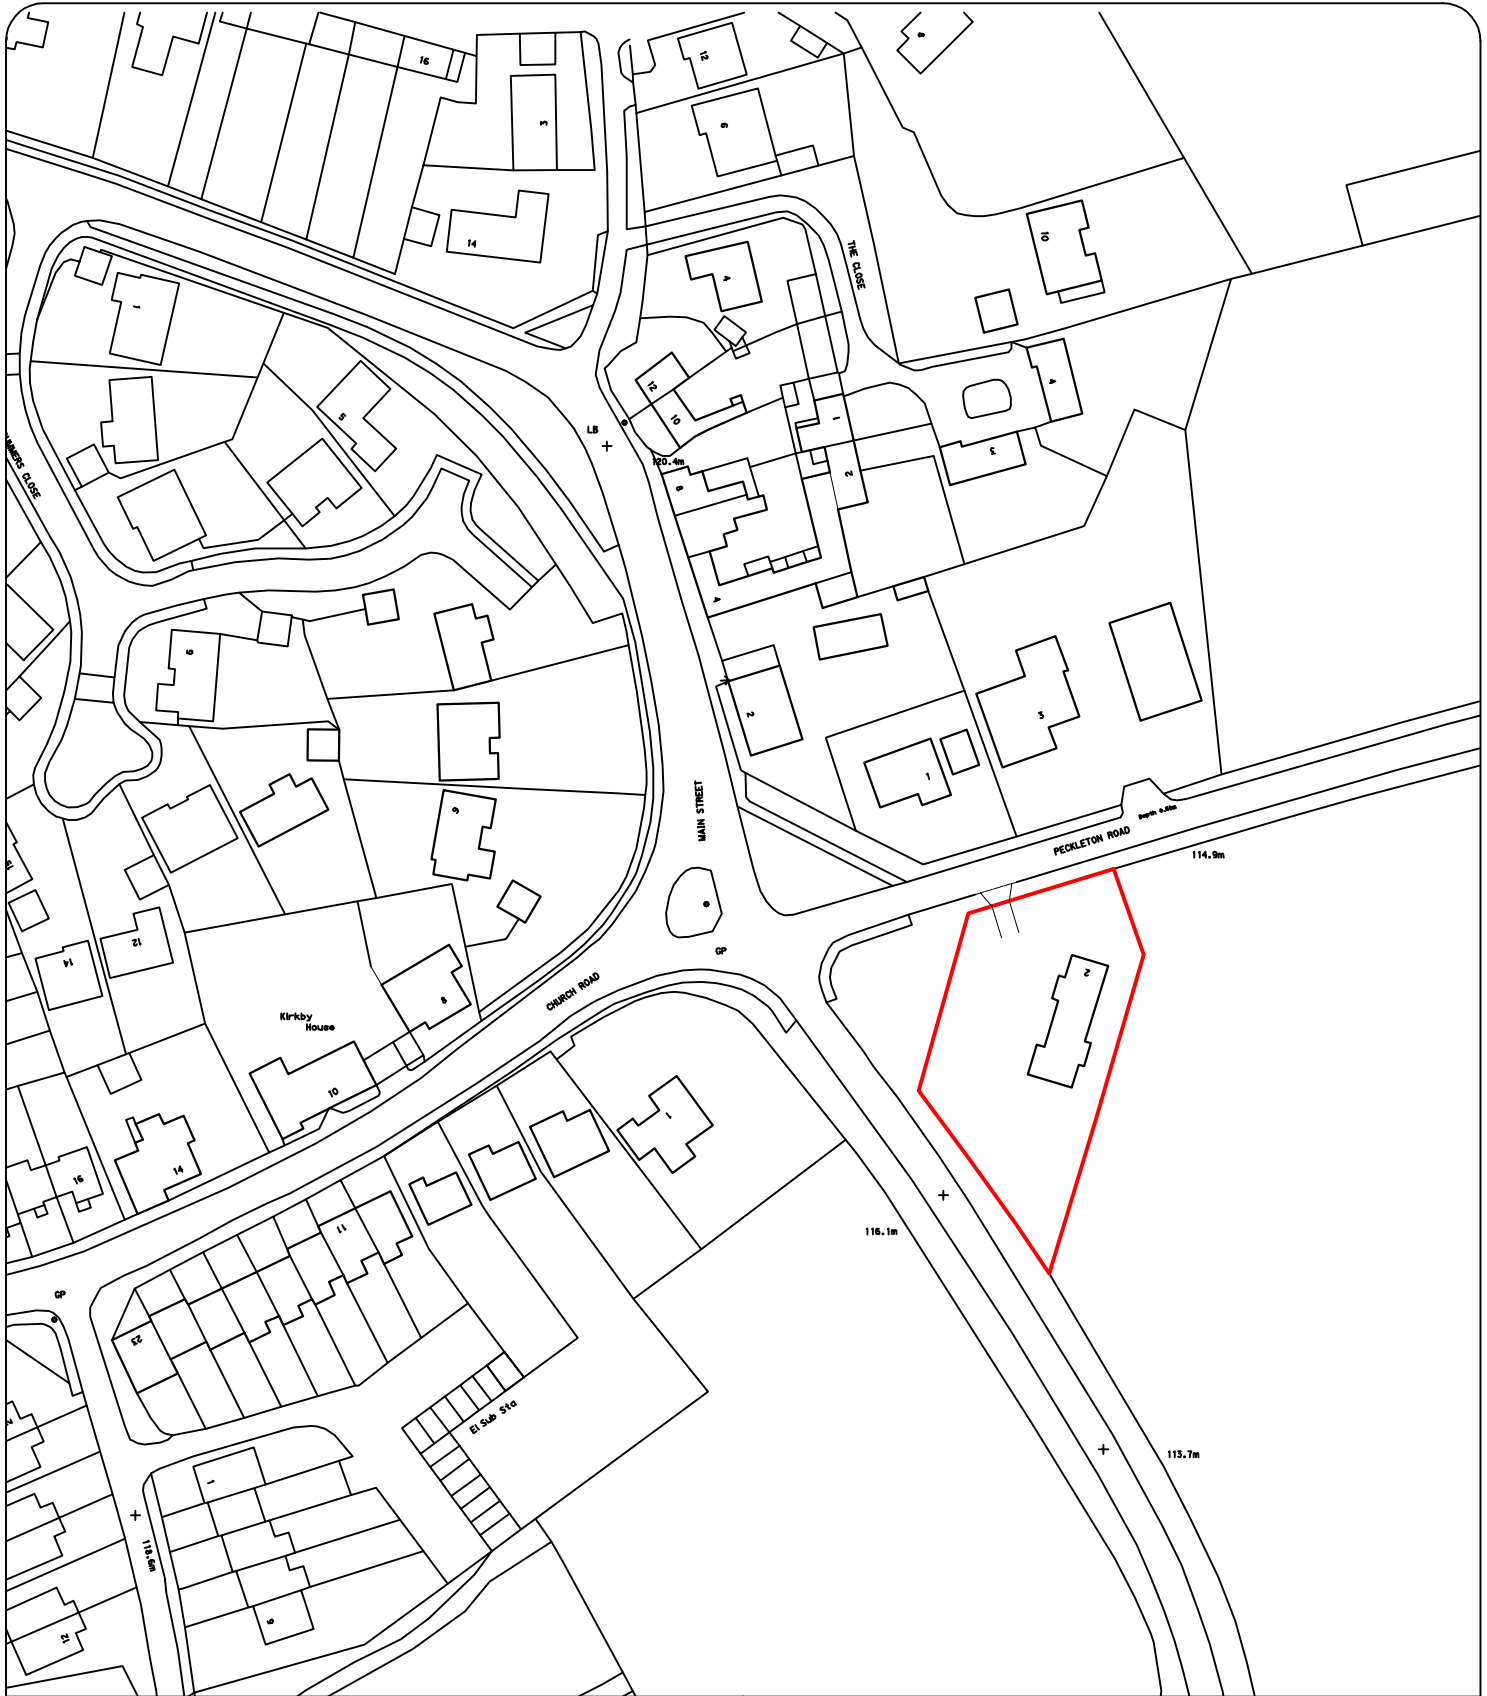


revision	initial	Revision notes			date
drawing		Location Plan			
project		Burnthorn, Kikby Mallory			
date	scale	drwg no	001	Rev	
11 04 23	1:1250@A4				

planapp

Vision House
119 Factory Road
Hinckley
LE10 0DP

planapp@gmail.com
07764 840444