

SIDE ELEVATION



REAR ELEVATION



FRONT ELEVATION



SIDE ELEVATION

PROJECT:-
Convert intergral garage to nursery for children.
Construct rear extension and carry out internal alterations to accommodate new function.

MATERIALS:-
Walls to match extg. brickwork.
Roof to be concrete tile of colur to match extg. roof covering.
Joinery to be Upvc for windows and doors.

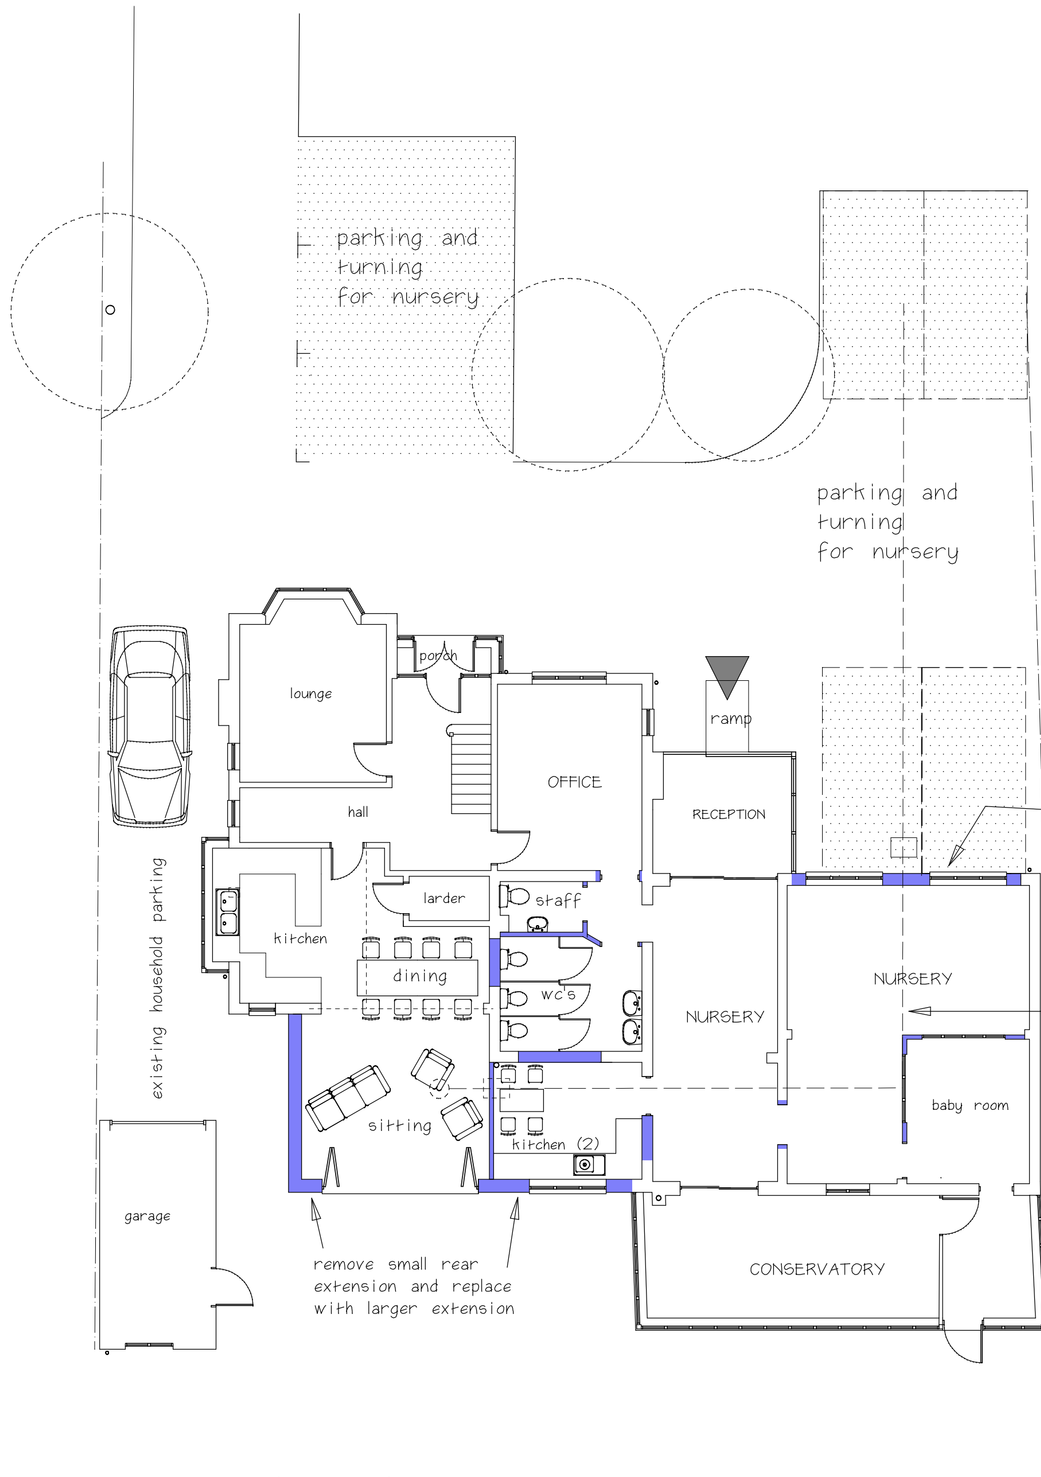

GROUND FLOOR PLAN

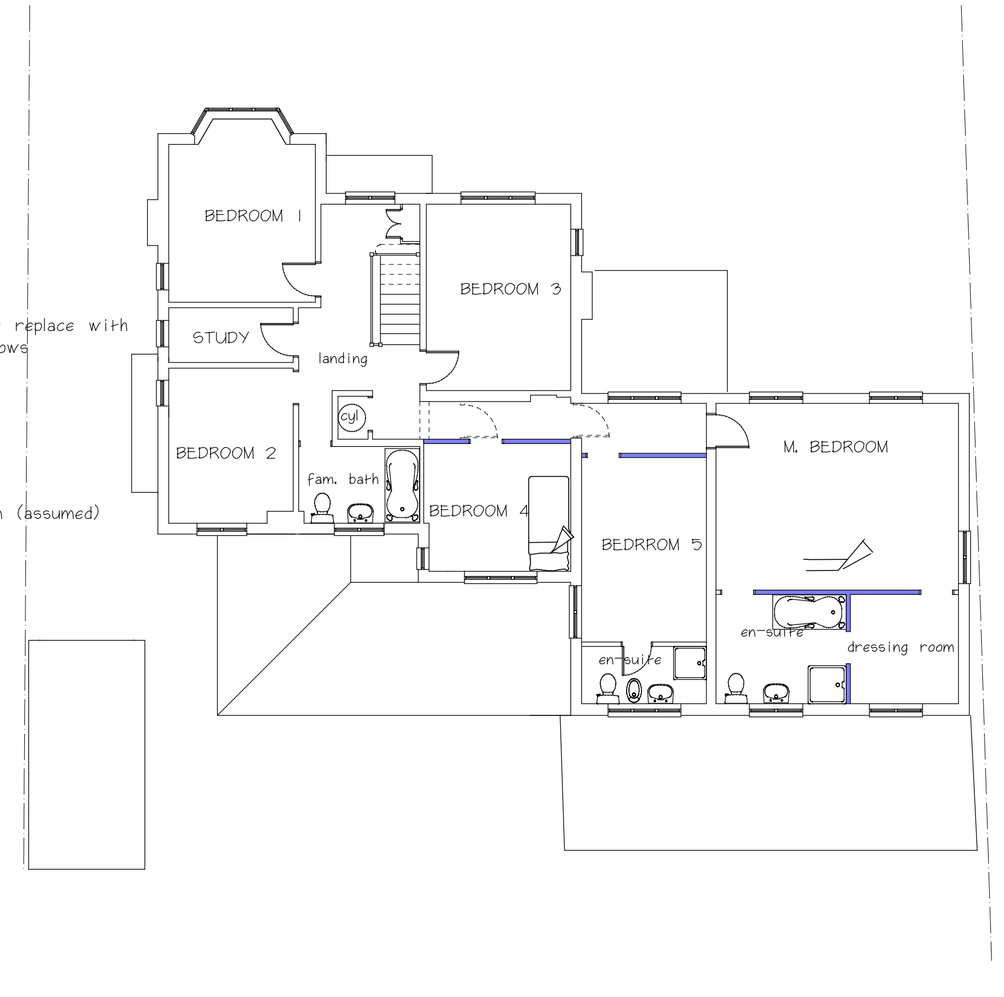

FIRST FLOOR PLAN

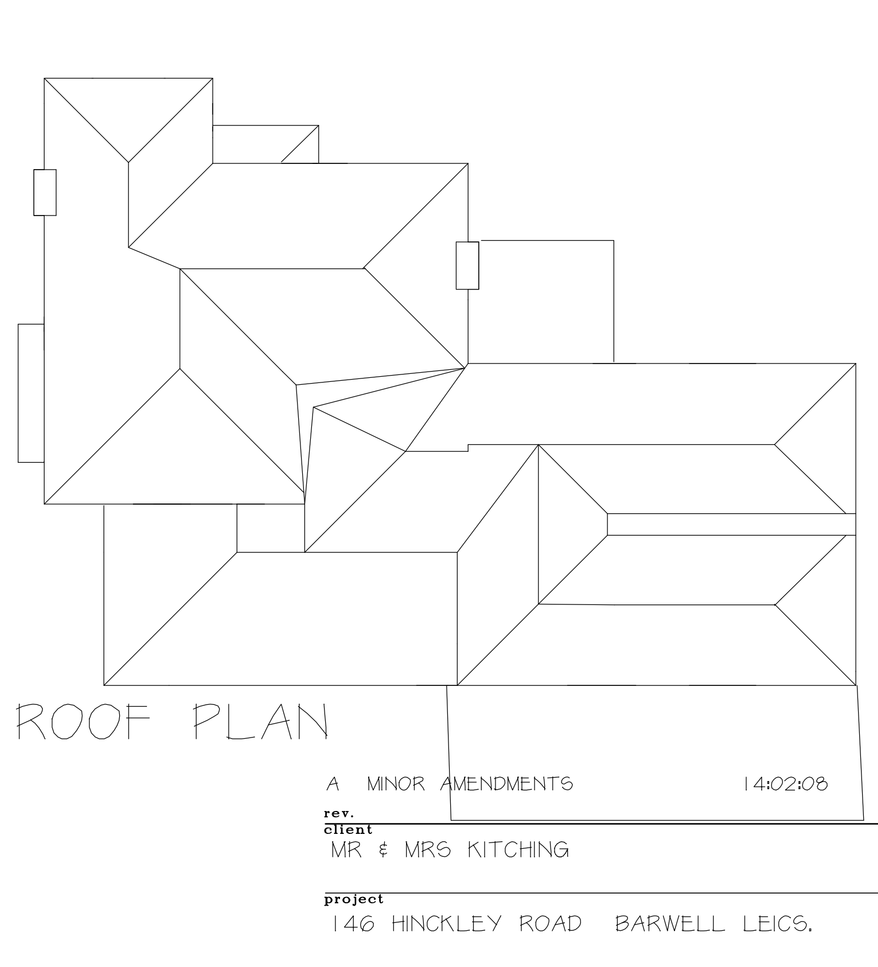

ROOF PLAN

A MINOR AMENDMENTS 14:02:08

rev.

client
MR & MRS KITCHING

project
146 HINCKLEY ROAD BARWELL LEICS.

title
PROPOSED PLANS AND ELEVATIONS

drawn	page size	scale	ref.	rev.
AE	A1	1:100	3865-2	

THE BURTON EMERY PARTNERSHIP
Chartered Institute of Architectural Technologists
83A Mount Road
Hinckley
Leicestershire
LE10 1AE
Tel: 01455 614556
Fax: 01455 250762
E-mail:burton.emery@btconnect.com