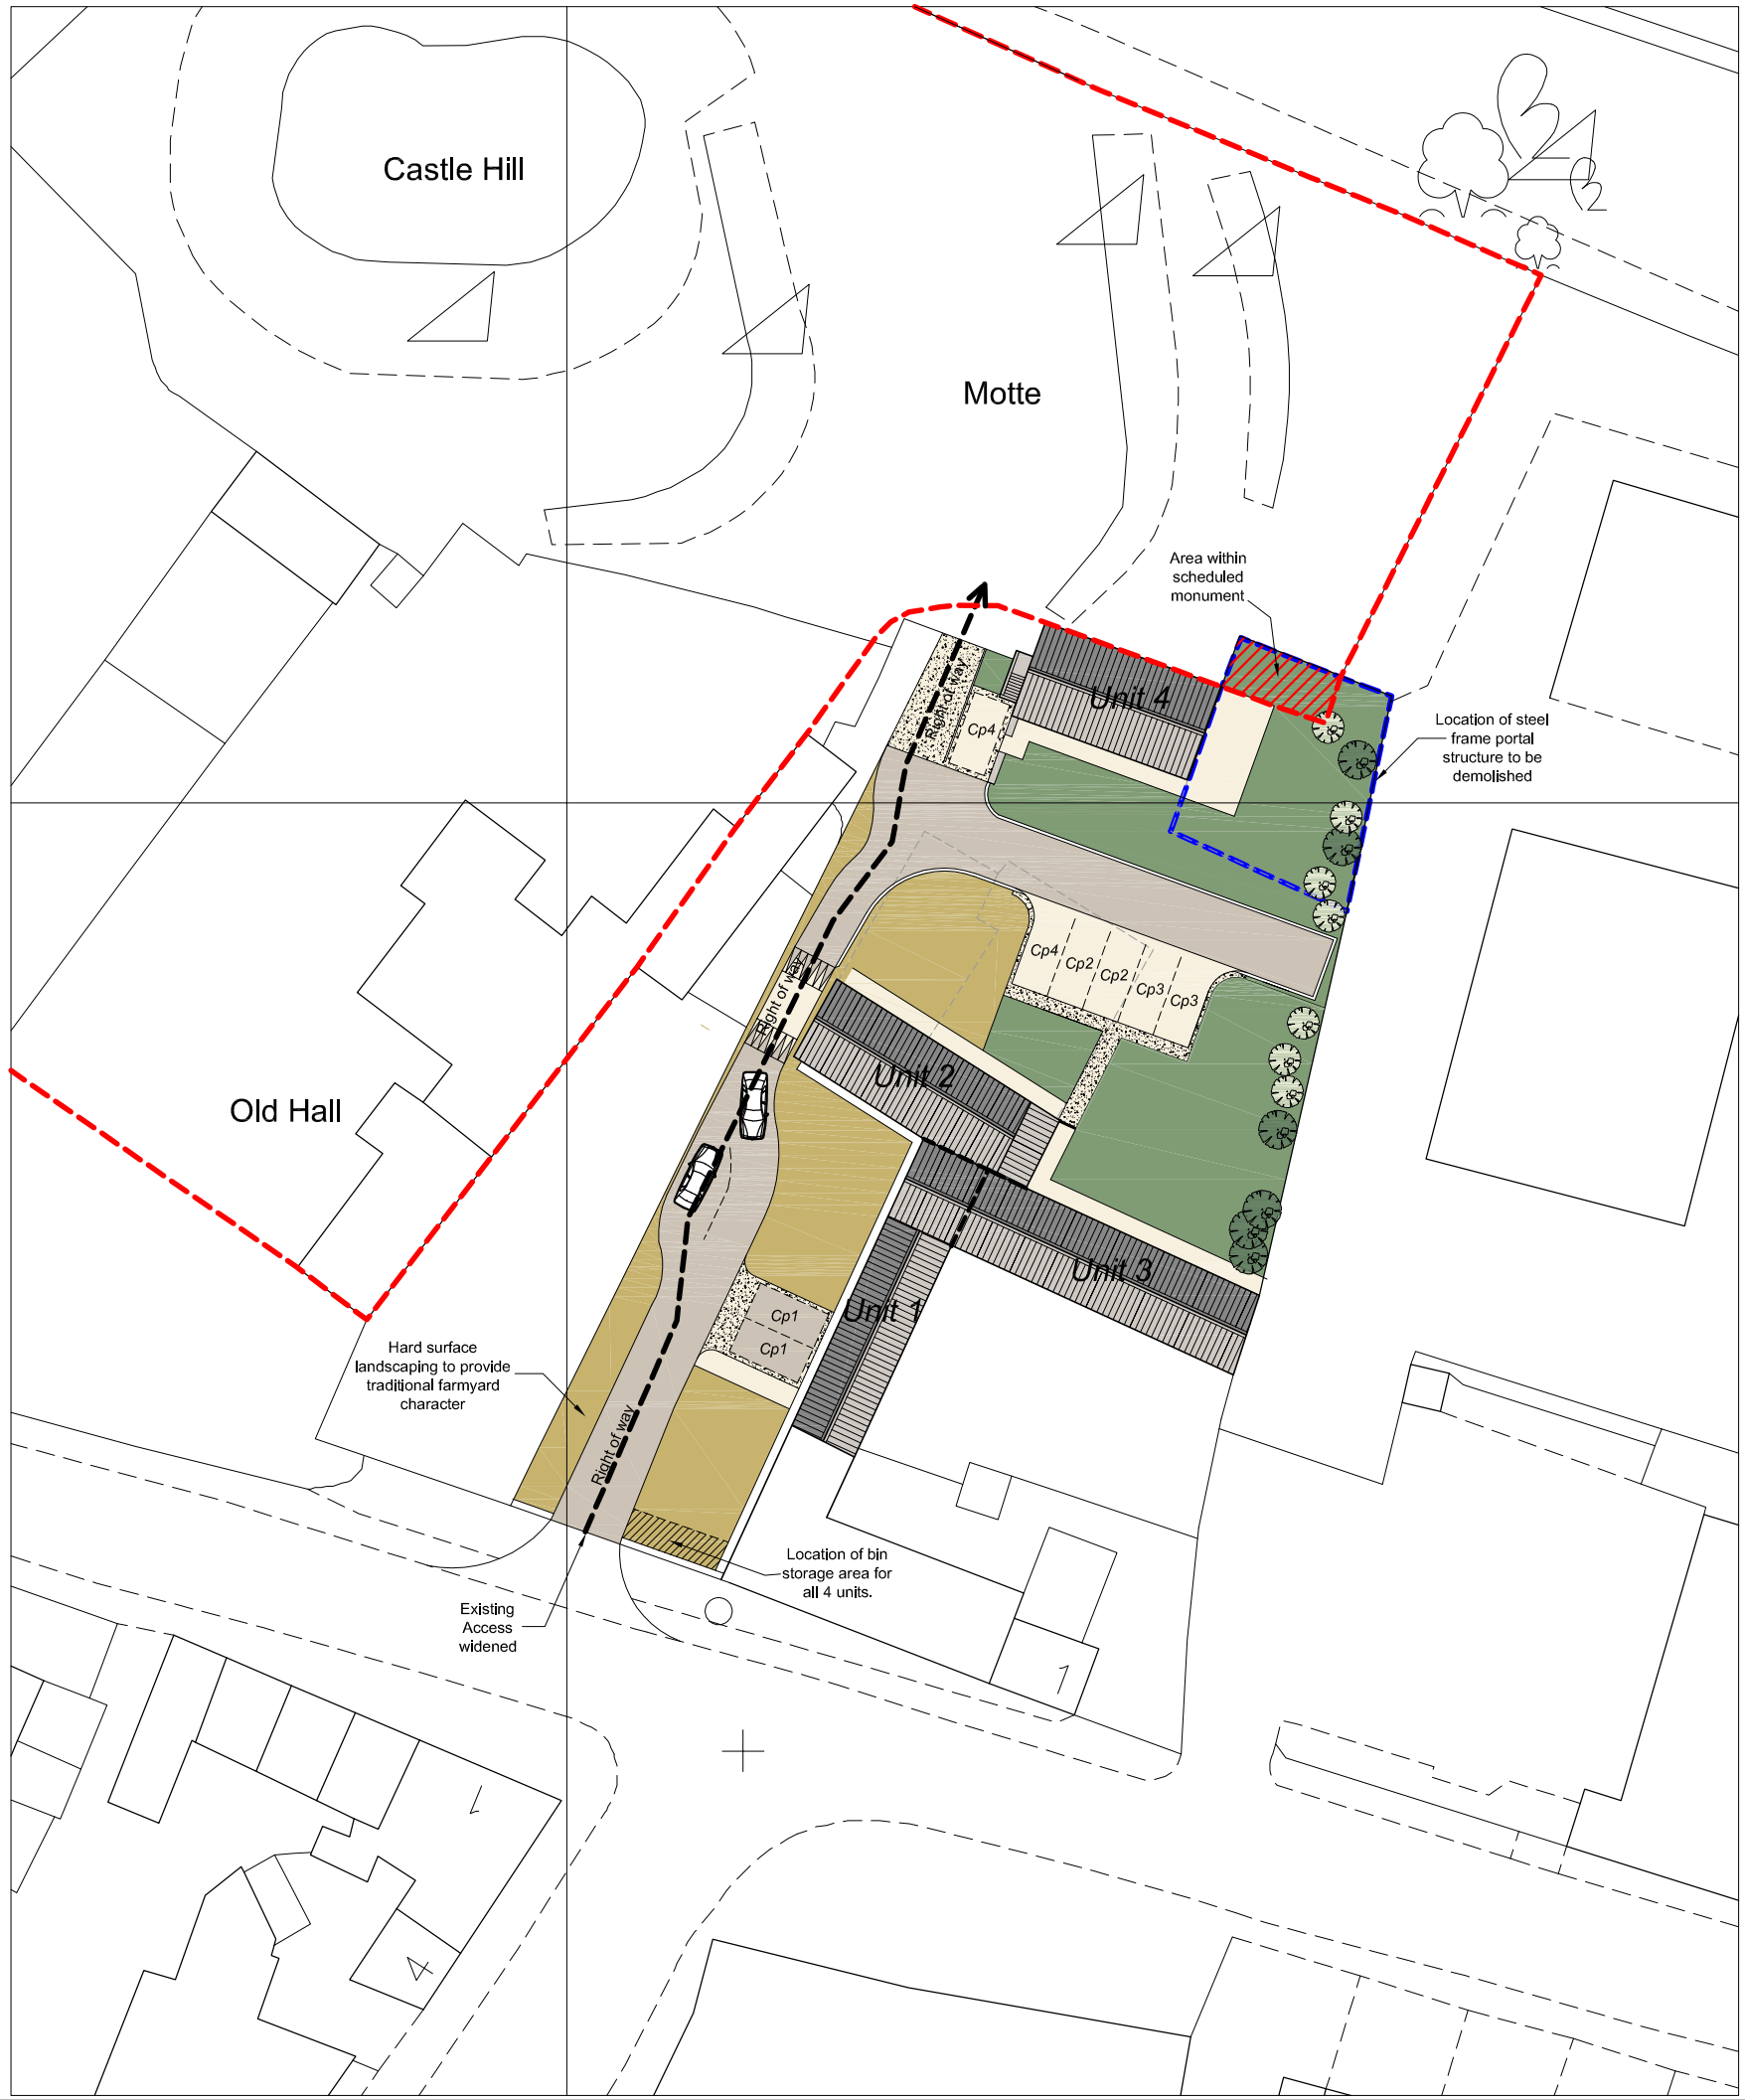


N

Rev.	Date.	Revision Details.
D	08/06/10	Bin store area shown and landscaping amended to front of site
C	22/03/10	Car parking amended
B	17/02/10	Parking and entrance amended
A	05/10/09	Parking and drive amended

FISHER GERMAN
CHARTERED SURVEYORS

Fisher German LLP. The Grange
80 Tamworth Road, Ashby De La Zouch
Leicestershire. LE65 2BW
fax: 01530 413896 tel: 01530 412821
e-mail: ashby@fishergerman.co.uk

Client: BIGGS & CRAUFORD

Project: GROBY OLD HALL & ASSOCIATED BUILDINGS

Title: BLOCK PLAN AS PROPOSED

Scale: 1:500 @ A3

Date: JULY 2007

Drawn: SN **Checked:** RCB

Drg No: B123.2/006/D

THIS DRAWING IS PROTECTED BY COPYRIGHT. IT MAY NOT BE REPRODUCED IN ANY FORM OR BY ANY MEANS FOR ANY PURPOSE WITHOUT WRITTEN PERMISSION OF FISHER GERMAN LLP CHARTERED SURVEYORS.
FISHER GERMAN LLP IS A LIMITED LIABILITY PARTNERSHIP, REGISTERED IN ENGLAND AND WALES, REGISTERED NUMBER: OC317554.