
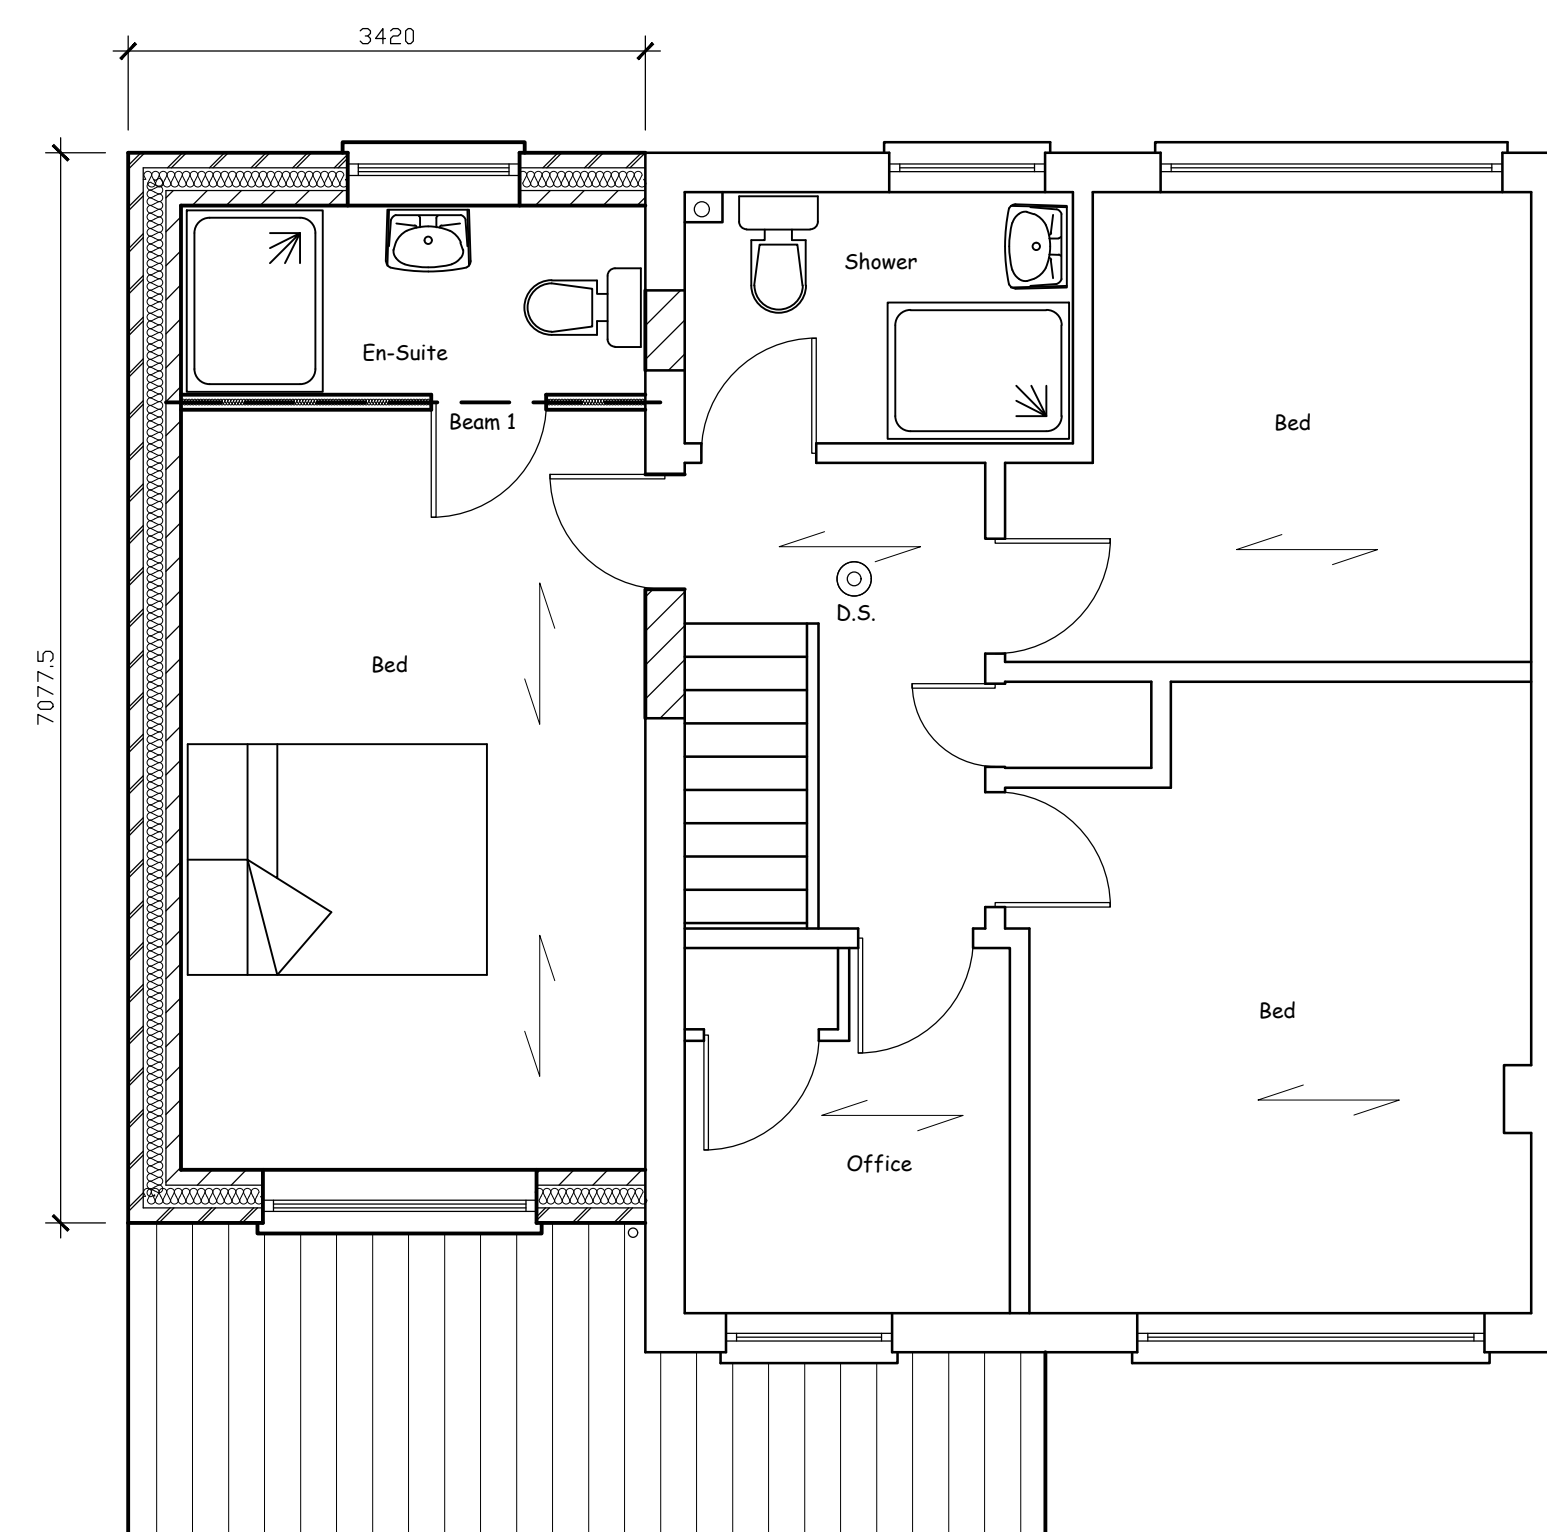


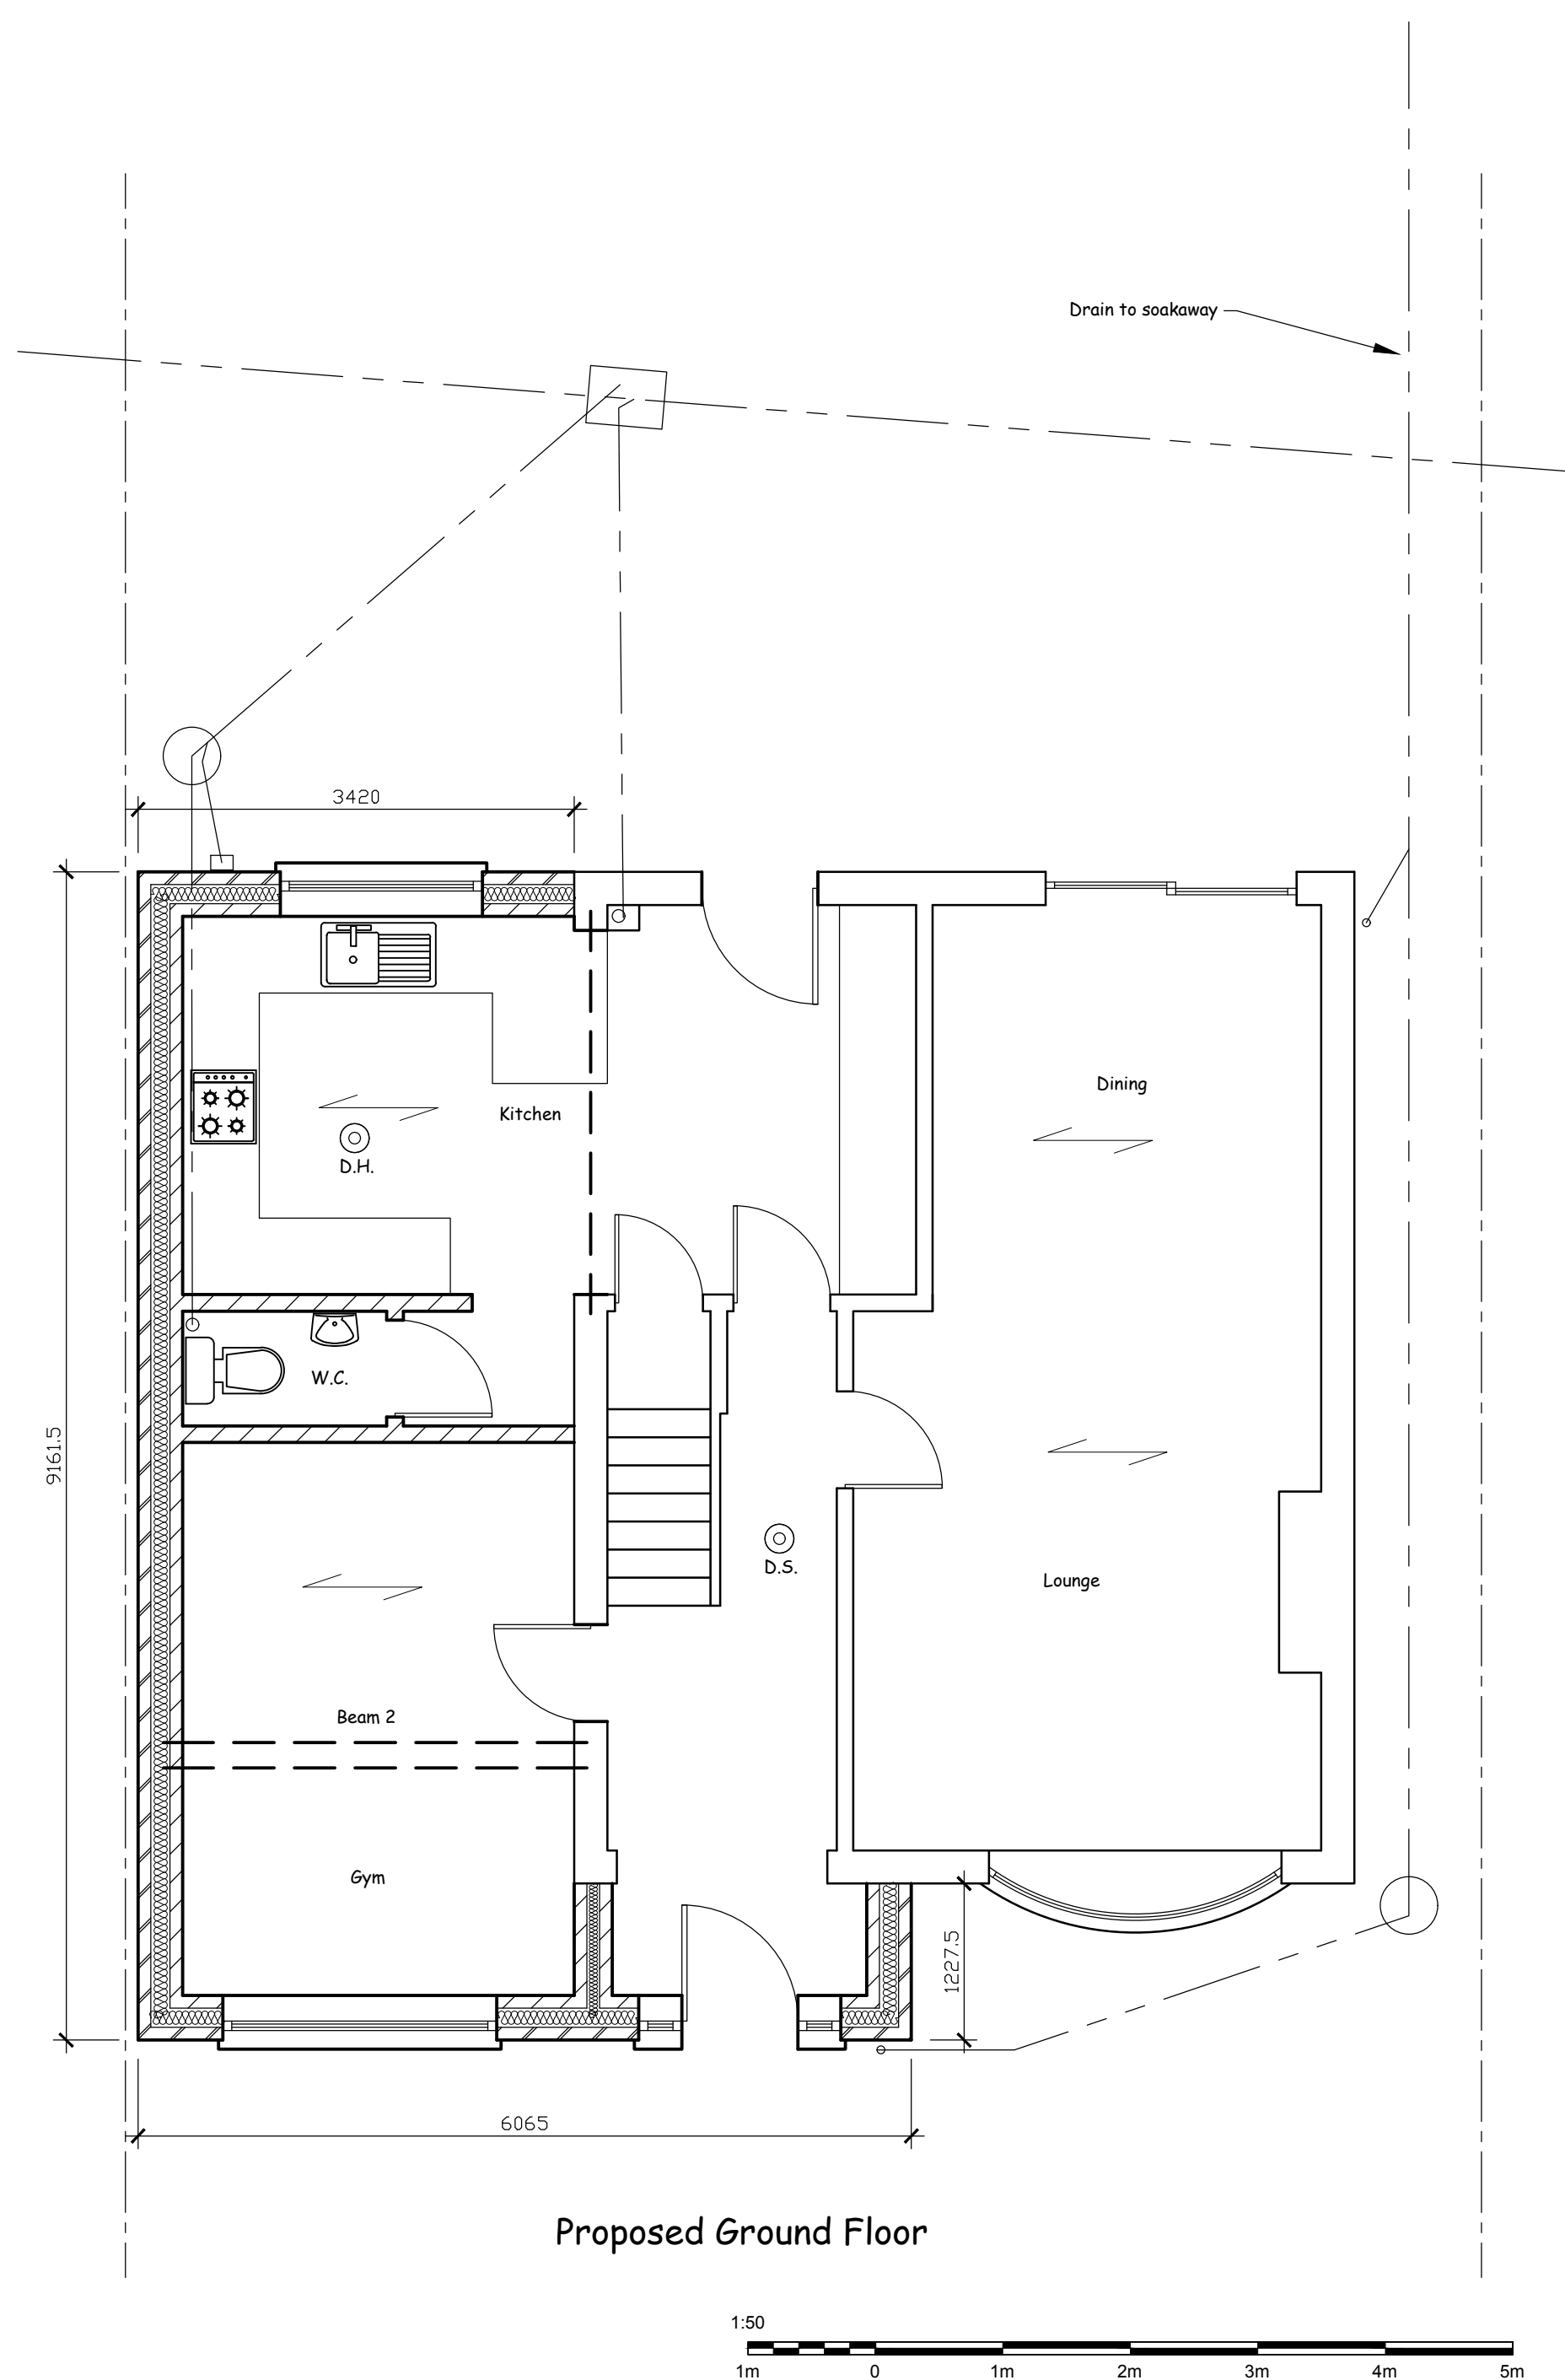

Drawing prepared for the purpose of Planning Permission and/or Building Regulation approval.
All dimensions to be checked on site before works commence.
Internal room layouts and fittings to client's requirements.
Actual boundary lines to be confirmed on site between parties concerned prior to commencement of work and no part of the new construction to project over the boundary.
Underground services may have been assumed and therefore they should be located prior to commencement.

Project
Extensions to Front & Side of House
158 Sketchley Road
Burbage
Leicestershire
LE10 2EA

Drawing
Proposed Elevations and Plans

Drawing Ref: Planning 02
Scales 1:100 & 1:50 at A1

Date January 2024

Brooks
Building
Plans
Barry Brooks Tel. 07879 655 641

