
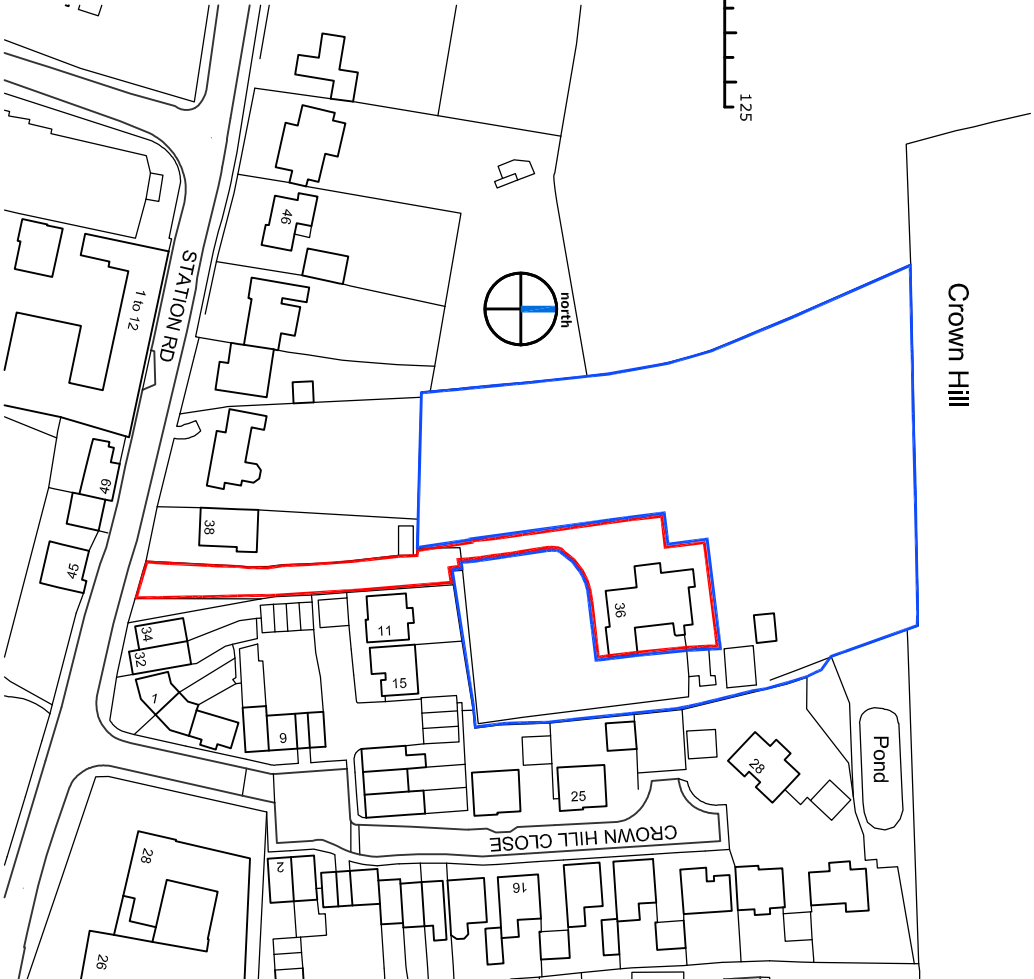


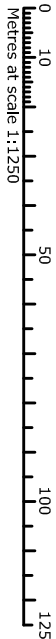

Title: Site location plan
Drawing No: 23-23-01

Rev:
Scale: 1:1250 @A3
Date: 13.06.22
Drawn By: RD

Rev	Date	By	Description
-----	------	----	-------------

This drawing, the works and concepts depicted are copyright of Hayward Architects and may not be reproduced or made use of, either directly or indirectly, without express written consent. Do not scale off this drawing. All heights, levels, sizes and dimensions to be checked on site before any work is put to hand.