

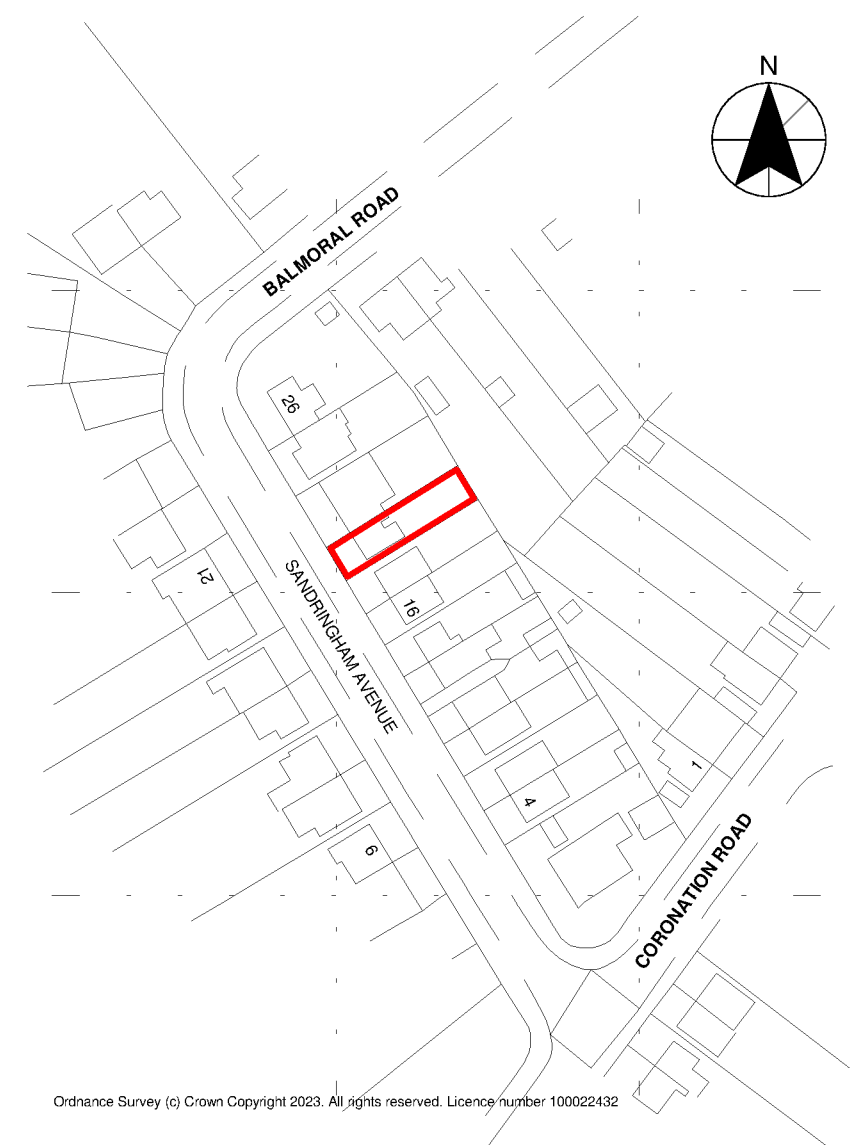


Block Plan

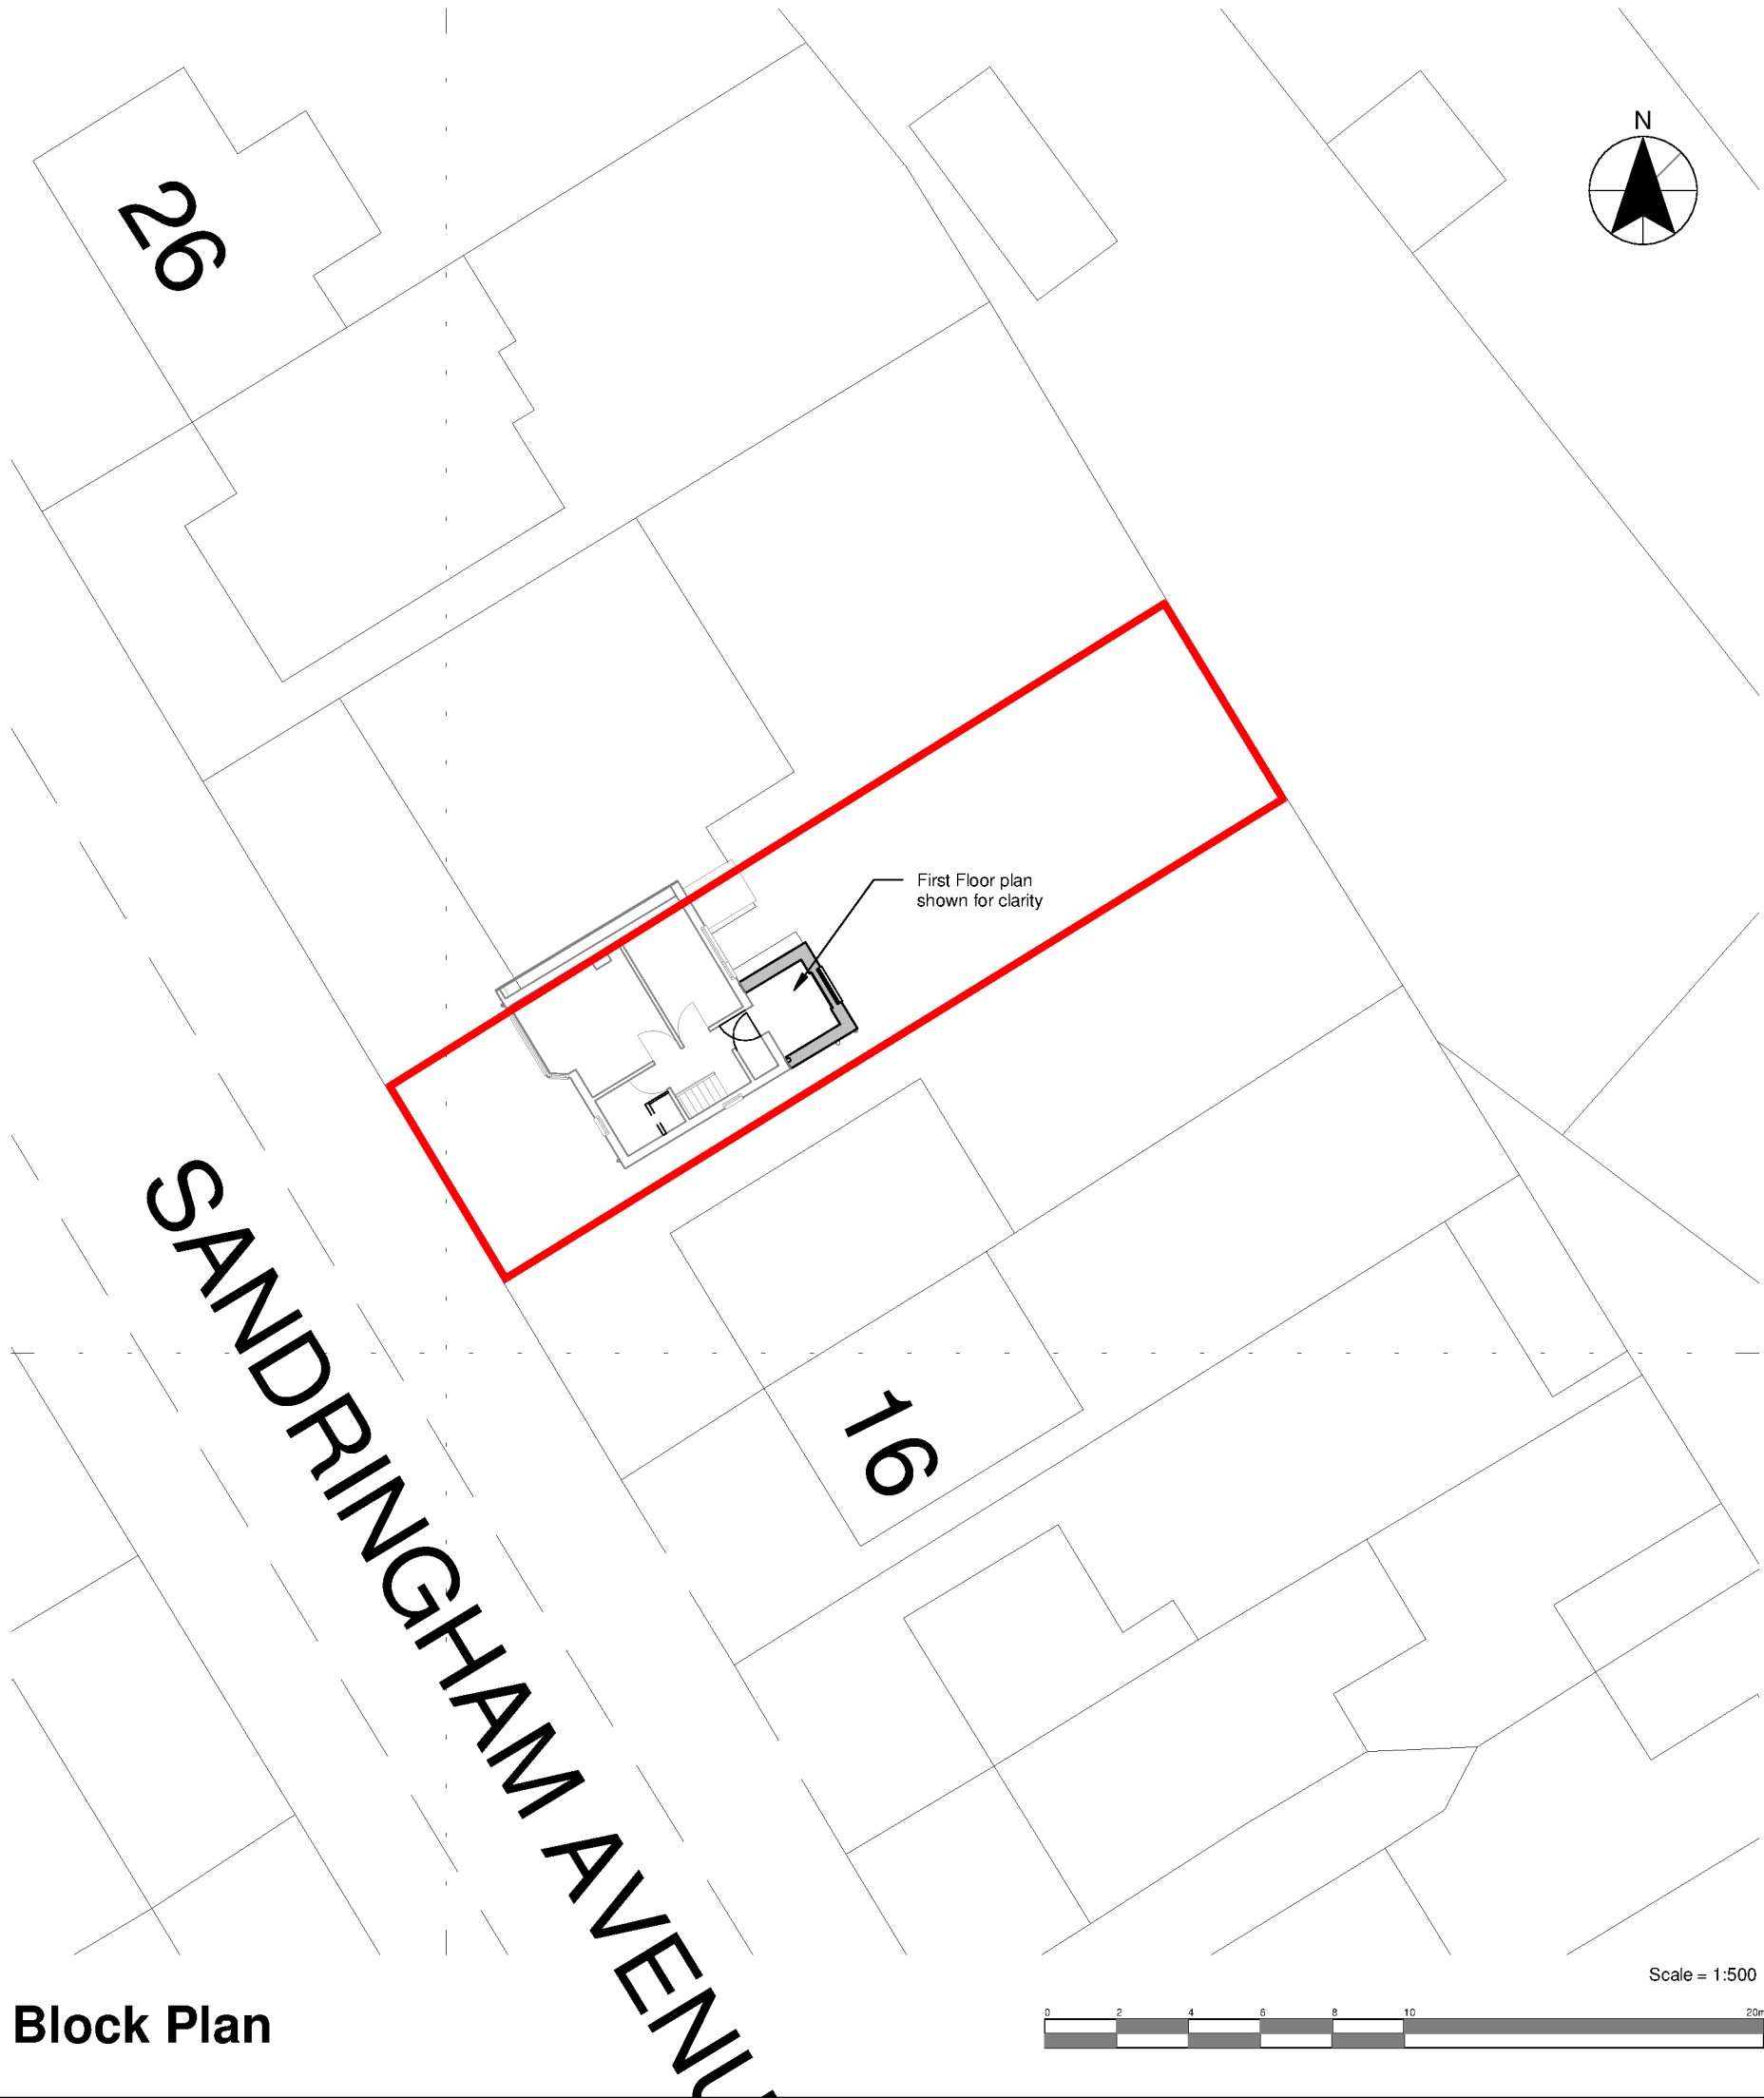

Location Plan

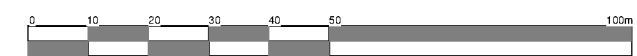

Client Mr J Kettle				hayward ARCHITECTS LTD	
Project Exts & Alts, 20 Sandringham Avenue, Earl Shilton, LE9 7HY		Scale 1:500 & 1:1250	Sheet A3	Job No. 23/65	
		Date 08/2023			
Drawing Location and Block Plans	Author SS	Checked by LJW	Drawing No. 04		
THE COPYRIGHT OF THIS DRAWING IS VESTED IN HAYWARD ARCHITECTS LTD. REPRODUCTION IN ANY FORM, EITHER IN WHOLE OR IN PART IS FORBIDDEN WITHOUT THE PRIOR WRITTEN PERMISSION OF THE COPYRIGHT HOLDER. DO NOT SCALE FROM DRAWING AND ONLY FIGURED DIMENSIONS ARE TO BE USED			Drawing Status Planning Stage		