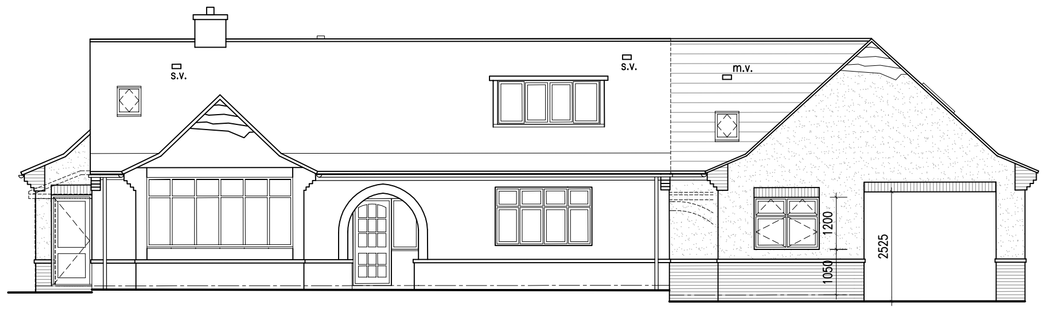

Front Elevation
Scale 1:100



Side Elevation
Scale 1:100

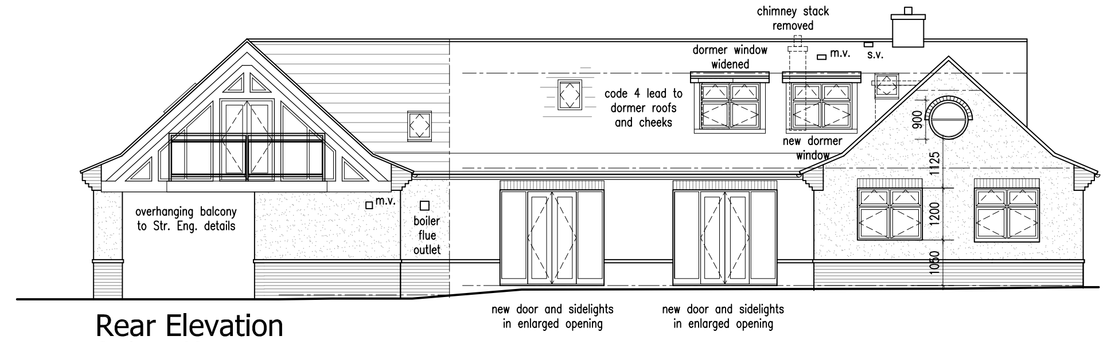

Rear Elevation
Scale 1:100

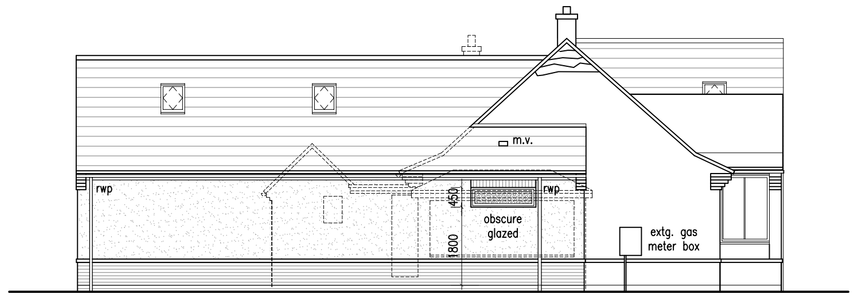

Side Elevation
Scale 1:100

Material Schedule
Red facing brick plinths and detailing
Painted smoothfaced render
Plain tiled Roofs
National Trust (Bothy Green) matt painted joinery
Velux rooflights

To be read in conjunction with Production Drawings 08.2403.12, 08.2403.14 and Existing Details Drawings 08.2403.01 and 08.2403.02

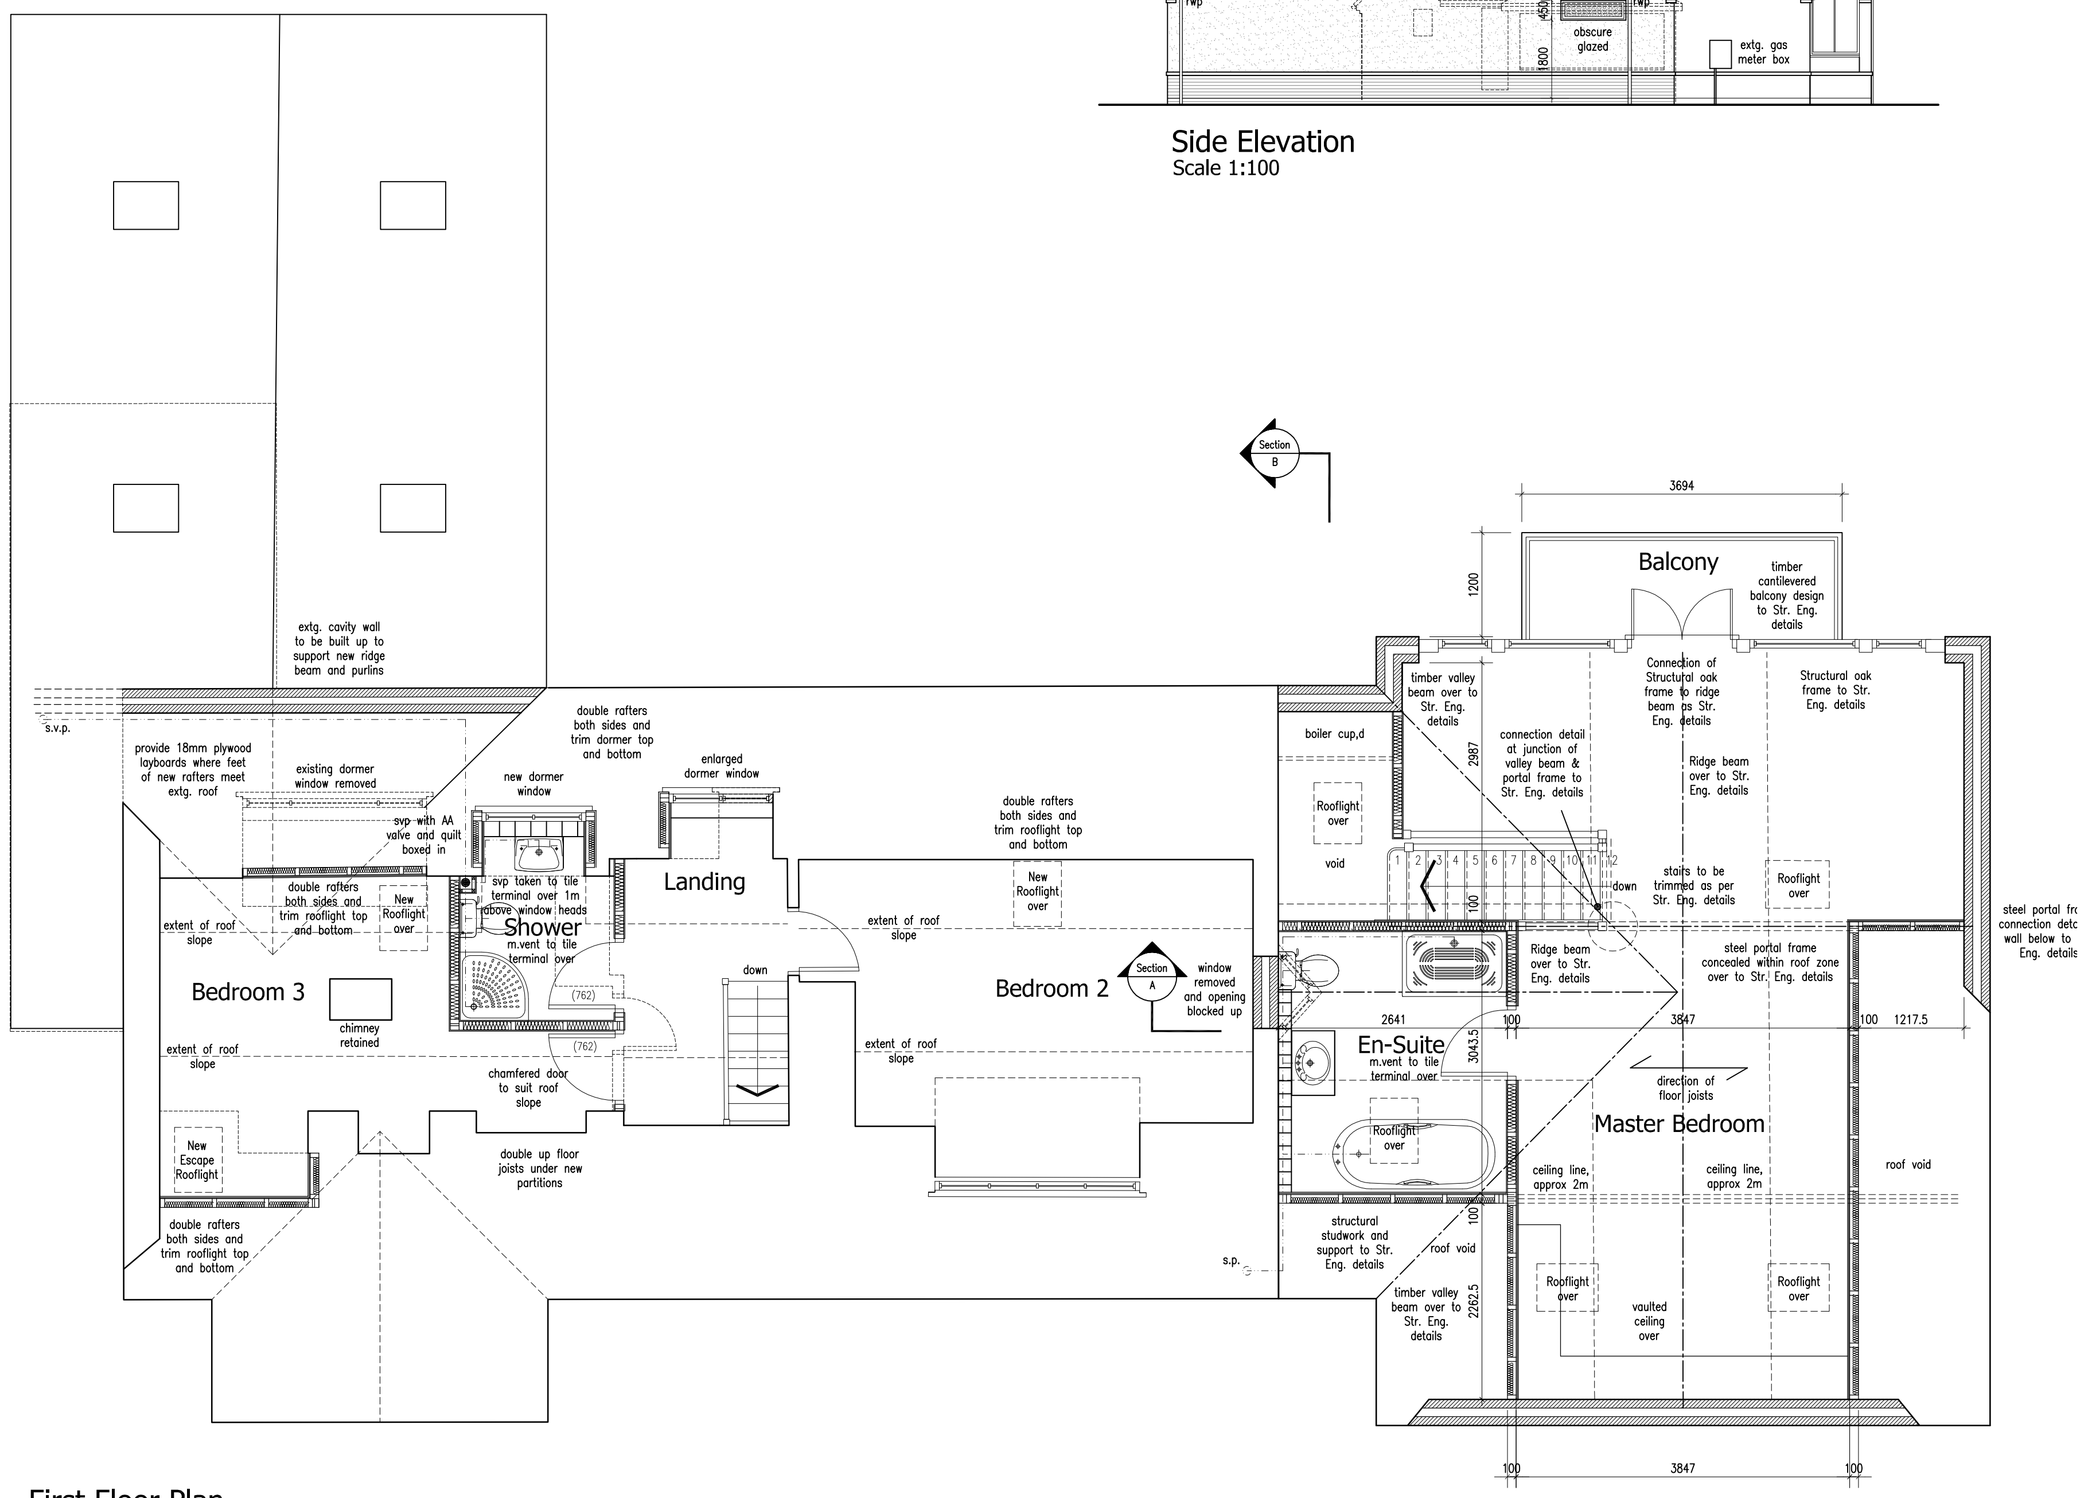

First Floor Plan
Scale 1:50

PRODUCTION DRAWING

PROPOSED EXTENSIONS & ALTERATIONS ~ TANGLETREES, BUFTON DRIVE, NEWTOWN UNTHANK

Revisions : A Client Scheme Amendments 24.03.09

Figured dimensions must be taken in preference to scaled dimensions and any discrepancies are to be referred to David Granger Architectural Design Limited. Contractors, subcontractors and suppliers must verify all dimensions on site before commencing any work or making any workshop drawings. All drawings are copyright of David Granger Architectural Design Limited.

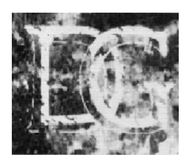

DAVID GRANGER
Architectural Design Limited

Project
Proposed Extensions & Alterations
Tangletrees
Bufton Drive, Botcheston Road,
Newtown Unthank, Leicestershire

Drawing Title
Production Drawing
Sheet 2 of 3

Client
Mr D. Lovegrove & Ms. M. Worth

Drawing No.
08.2403.13 A

Date: February, 2009
Scale: As Shown
Drawn by: J.R.
Checked by: S.F.

The Old Dairy, Mill St., Packington,
Ashby-de-la-Zouch, Leics. LE65 1WN
Tel: 01530 560939 Fax: 01530 560115
www.davidgrangerdesign.com
Company Reg. No. 5068912