
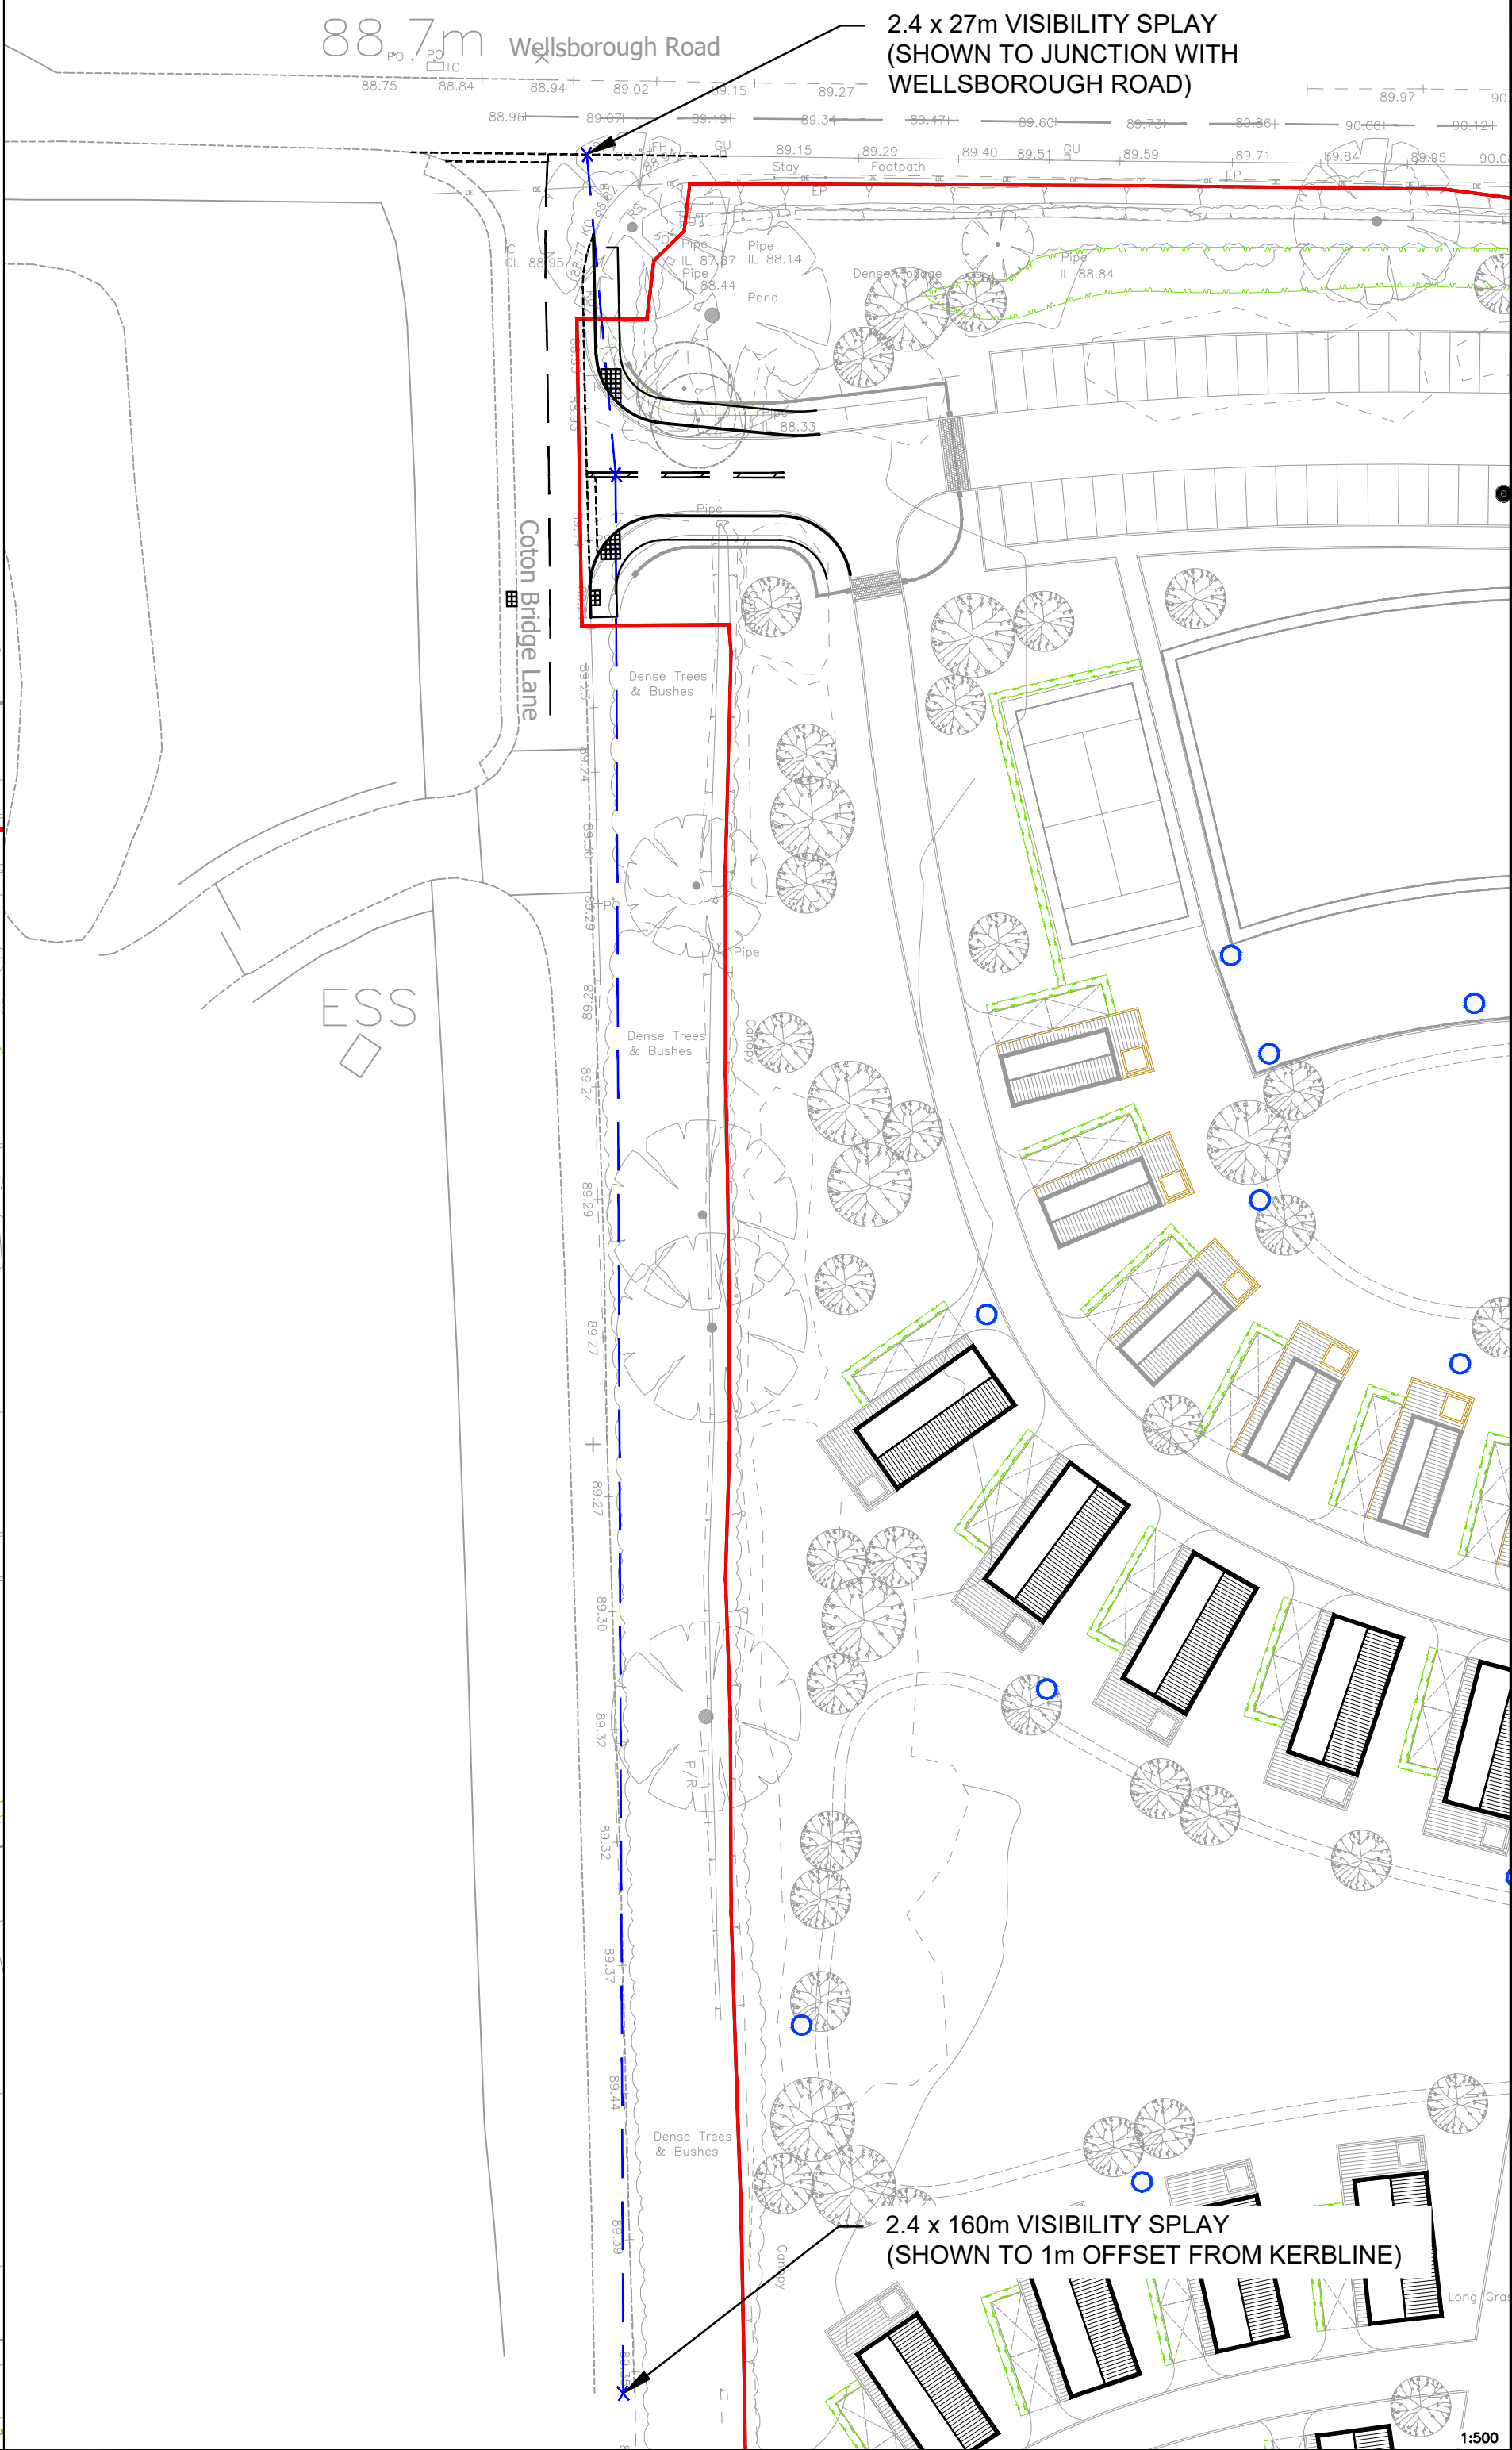
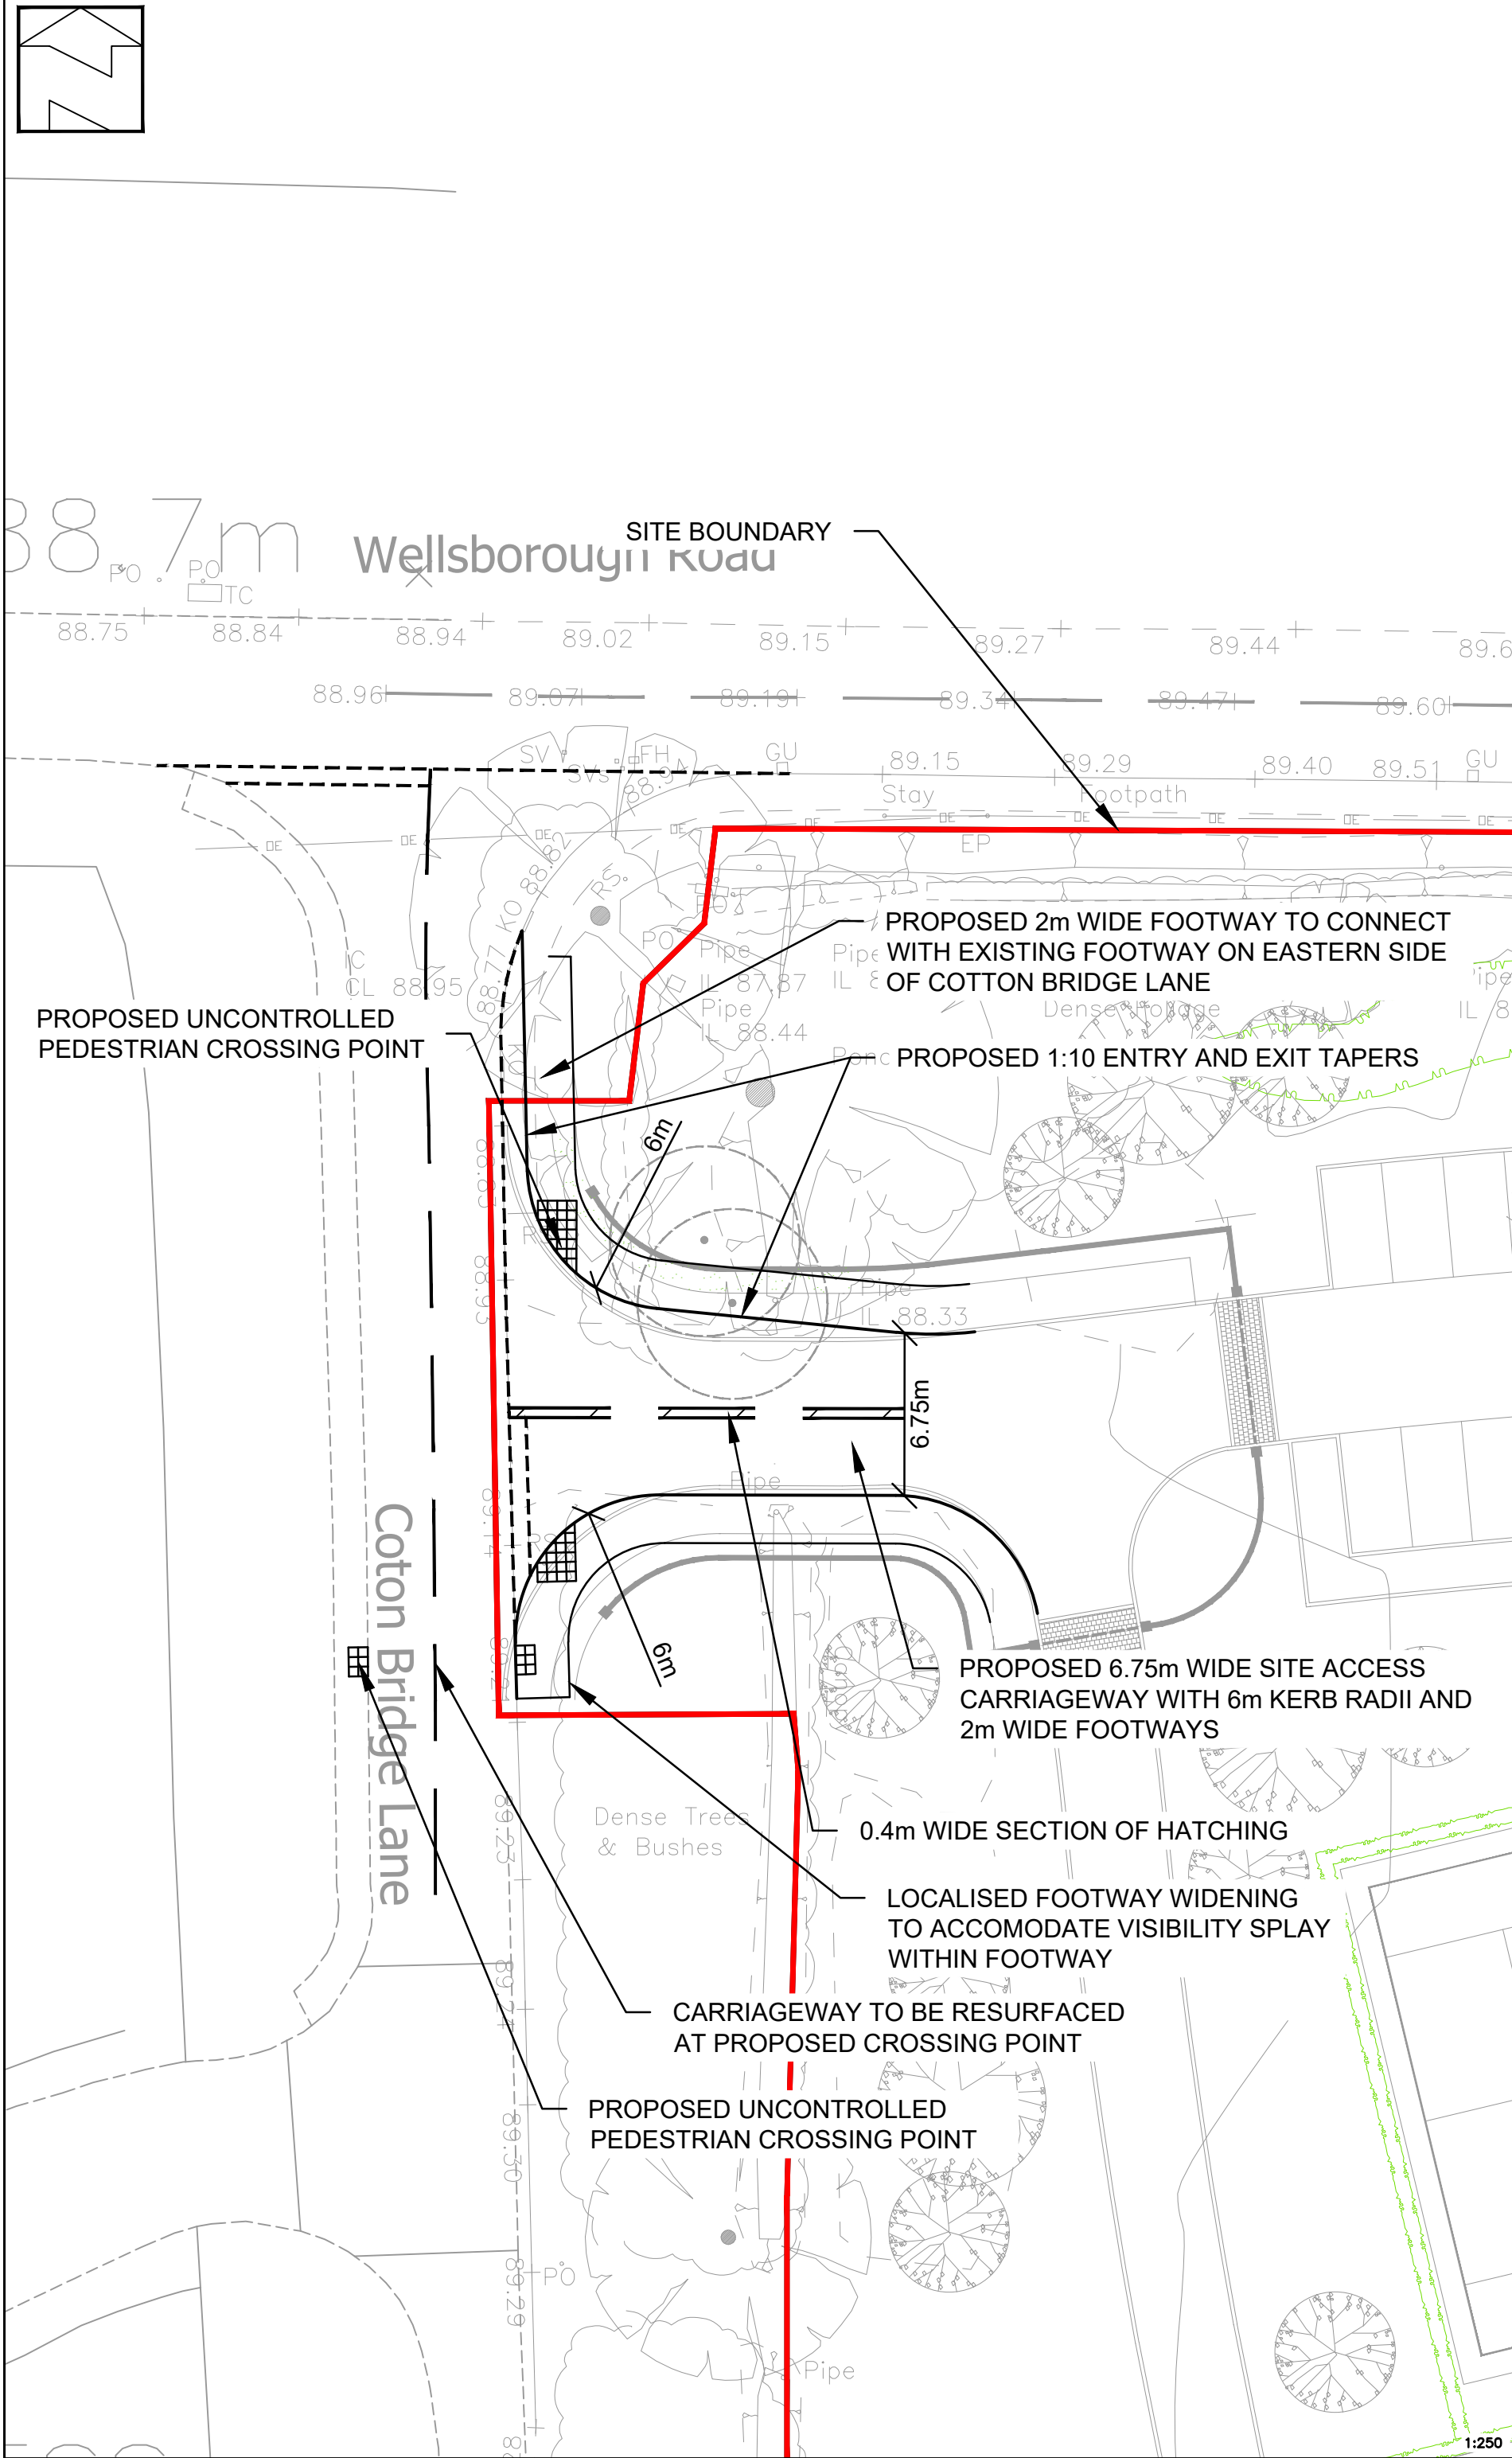


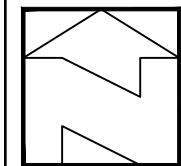

Notes

- Do not scale this drawing. All dimensions must be checked/verified on site. If in doubt ask.
- This drawing is to be read in conjunction with all relevant architects, engineers and specialists drawings and specifications.
- All dimensions in metres unless noted otherwise. All levels in metres unless noted otherwise.
- Any discrepancies noted on site are to be reported to the engineer immediately.

P04	13.10.25	Updated following LCC highway comments dated 8/9/2025	KG	-
P03	13.06.25	Updated following LCC highway comments dated 28 March 2025	KG	TC
P02	23.09.24	Updated following RSA	KG	TC
P01	16.09.24	First issue	KG	TC
Rev	Date	Description	Dr	Ch

Client:

Festive Fir Limited

Project:

Bosworth Lakeside Lodges

Title:

Proposed Site Access Layout

Size:

A2

Scale:

A_s Shown

Status:

PRELIMINARY

Project	Originator	Volume	Level	Type	Role	Number	Status	Revision
3381	ADC	ZZ	XX	DR	XX	0101	S1	P04