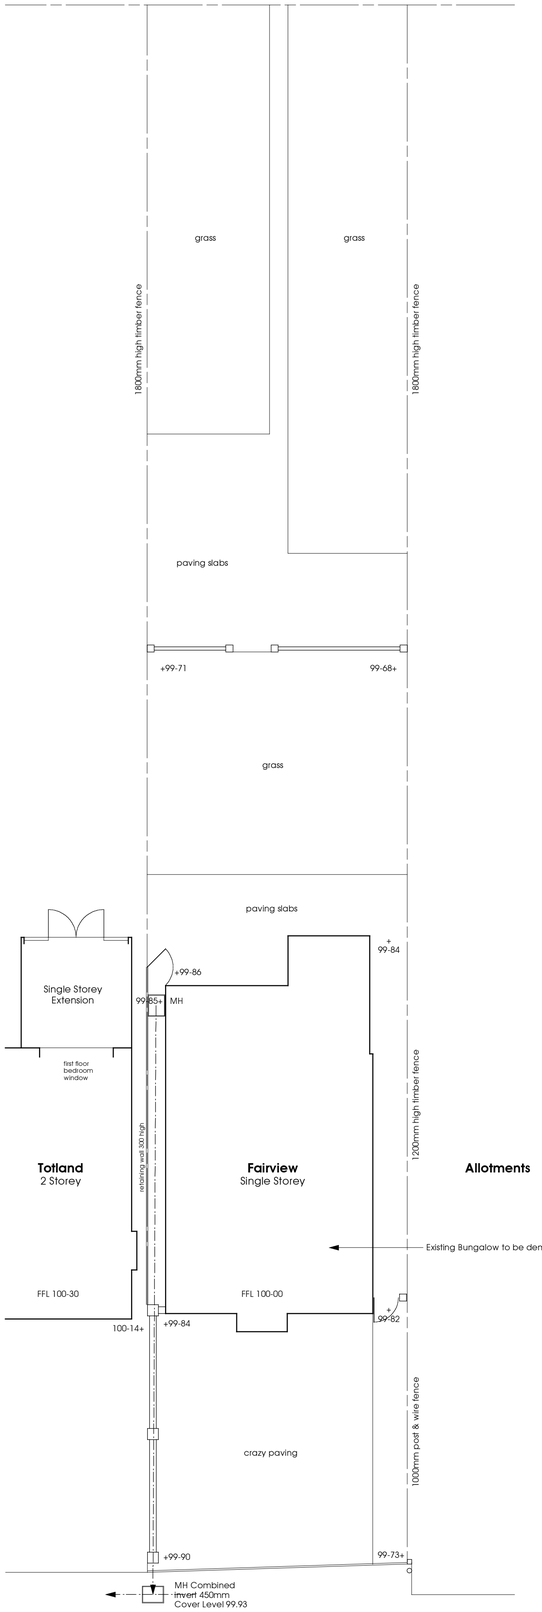

Existing Site Survey 1:100

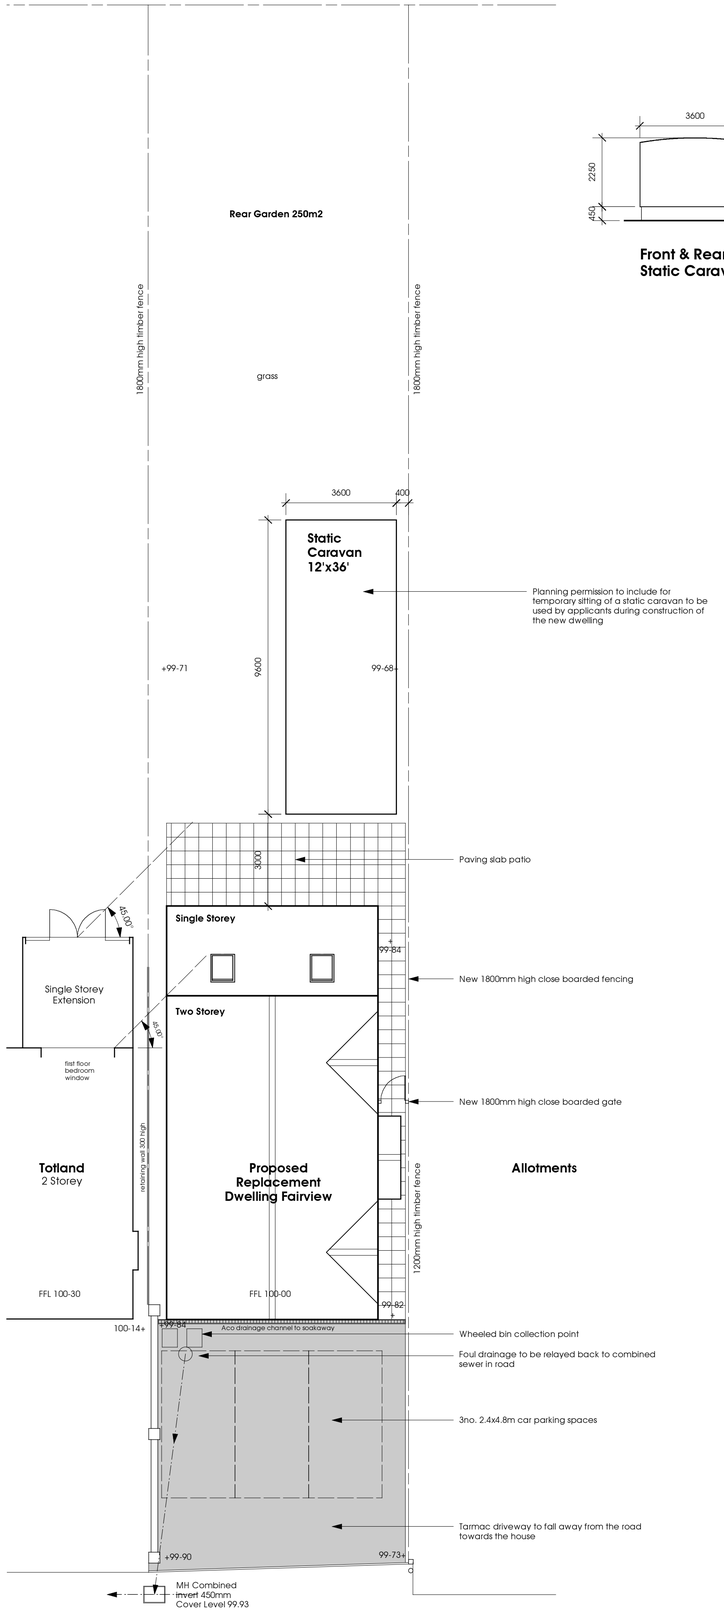

Proposed Site Layout 1:100
Site Area = 433m2

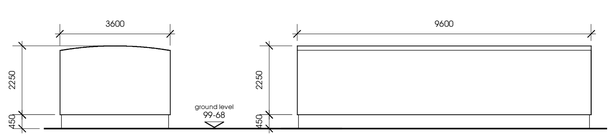

Front & Rear Elevation
Static Caravan

Front & Rear Elevation
Static Caravan

amendments

Rev.A 26.10.10 Caravan repositioned & elevations added

drawing title

Existing & Proposed Site Layout
PLANNING DRAWING

project title

Proposed Replacement Dwelling
Fairview, High Tor East, Earl Shilton LE9 7DL
for Mr & Mrs Prime

drawing no.

10020-02a

scale	A1.1:50 A3.1:100	date	31.08.10

peter thompson adt ltd
architectural design & technology

Providence House, 49 Leicester Road
Broughton Astley, Leicestershire. LE9 6QE
tel & fax: 01455 284921
email: mail@peterthompsonadt.co.uk web:peterthompsonadt.co.uk

Figured dimensions must be taken in preference to scaled dimensions and any discrepancies or errors are to be referred to PTADT. Contractors, sub-contractors and suppliers must verify all dimensions on site before commencing work or producing any workshop drawings. Copyright Reserved©

0 2m 4m 6m 8m 10m