
10/00208/FUL

FRONT ELEVATION



SIDE ELEVATION

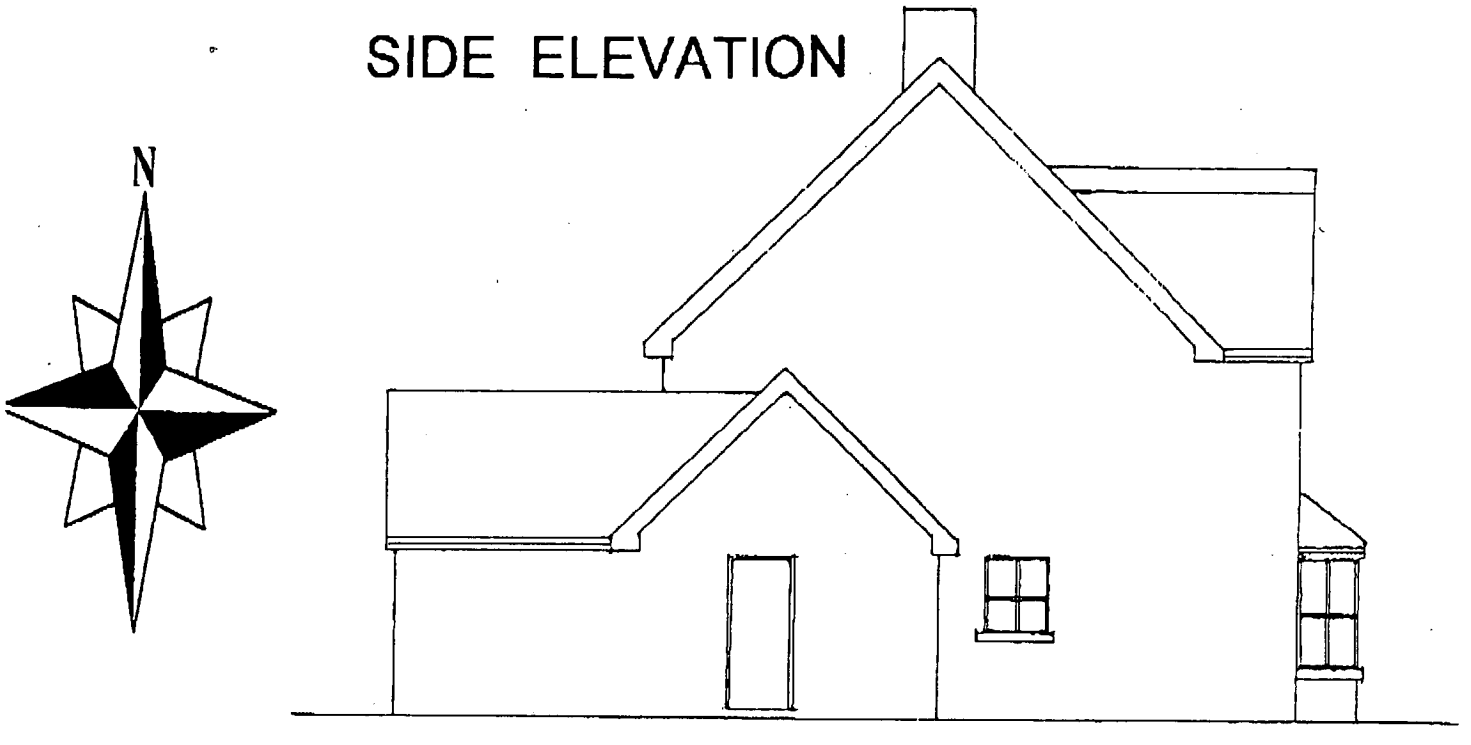

DEVELOPMENT SERVICES

22 MAR 2010.

RECEIVED

Proposed extension & alteration for:-
Mr. Nick Surrell.
1, Meadow Way, Desford, Leicester.

PROPOSALS

Ace Design
31, Holme Drive, Oadby. Leicester.
Scale. 1: 50; 1: 100; 1: 500; 1: 1250; 1:200.
March 2010.
Drawing No. 01/10.