
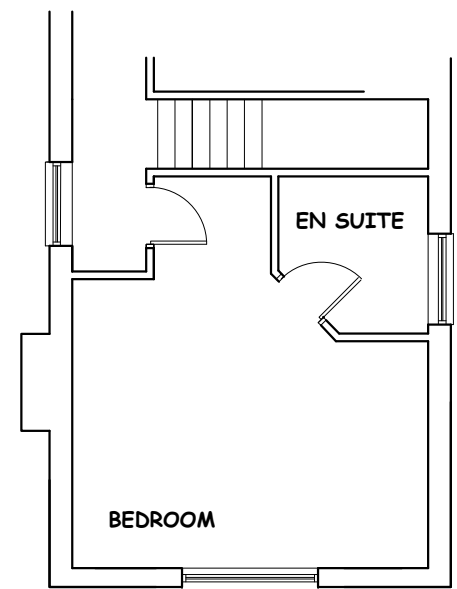
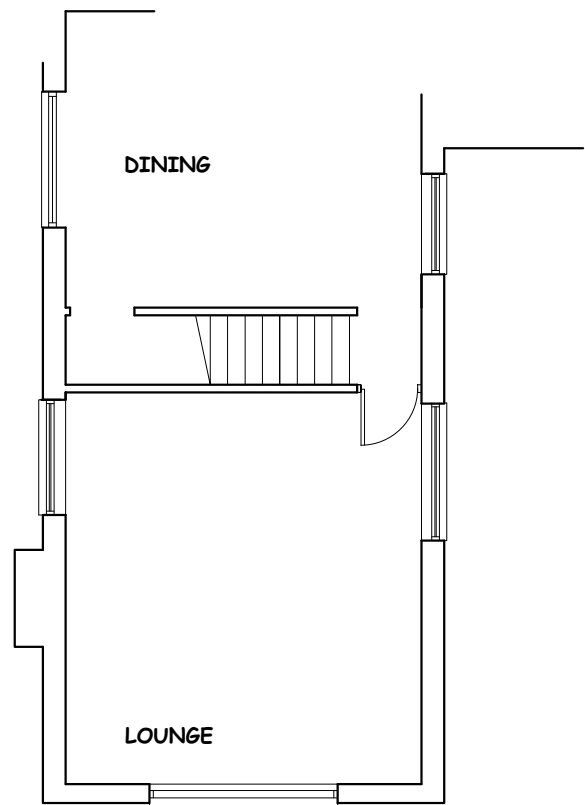
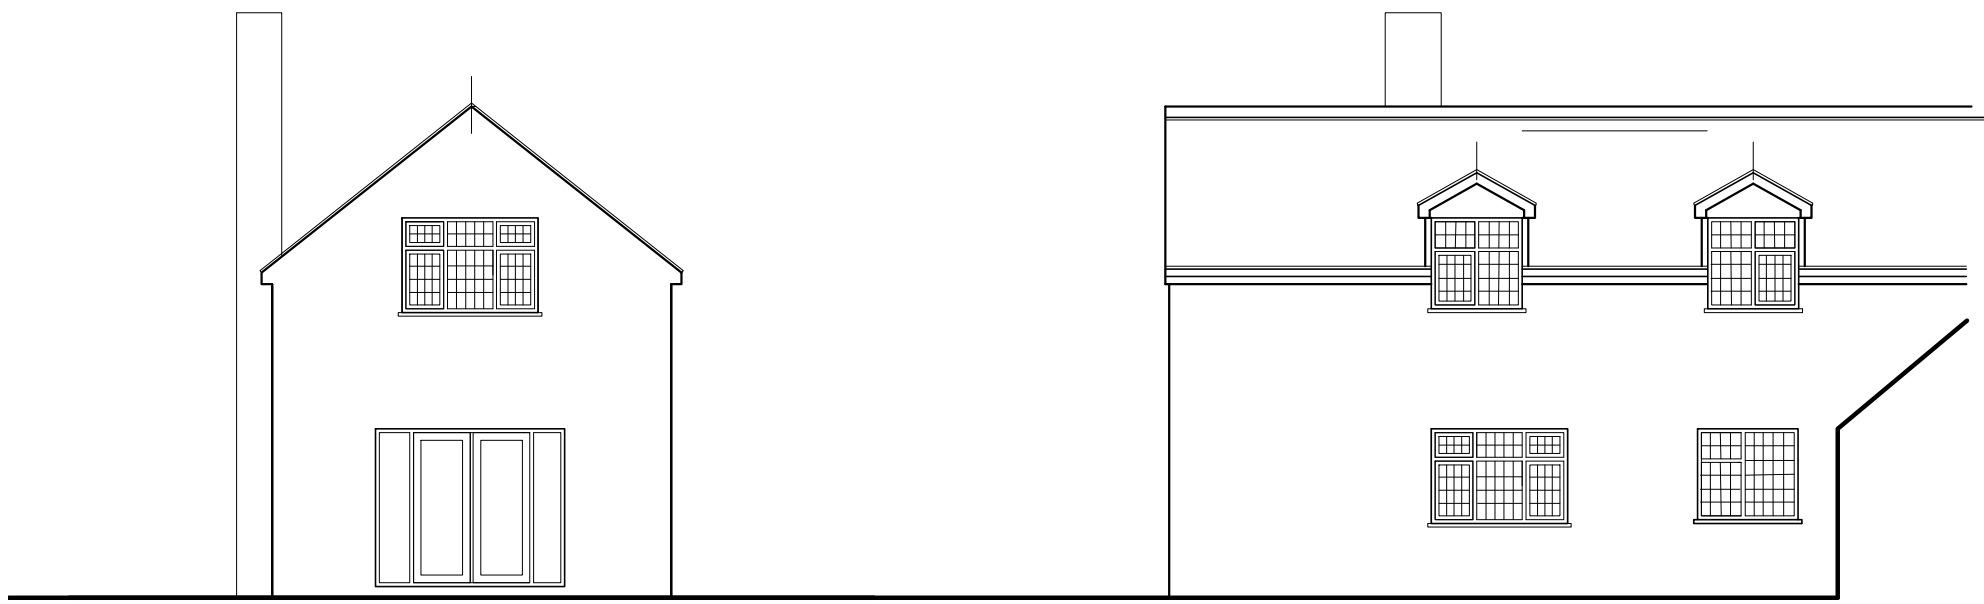
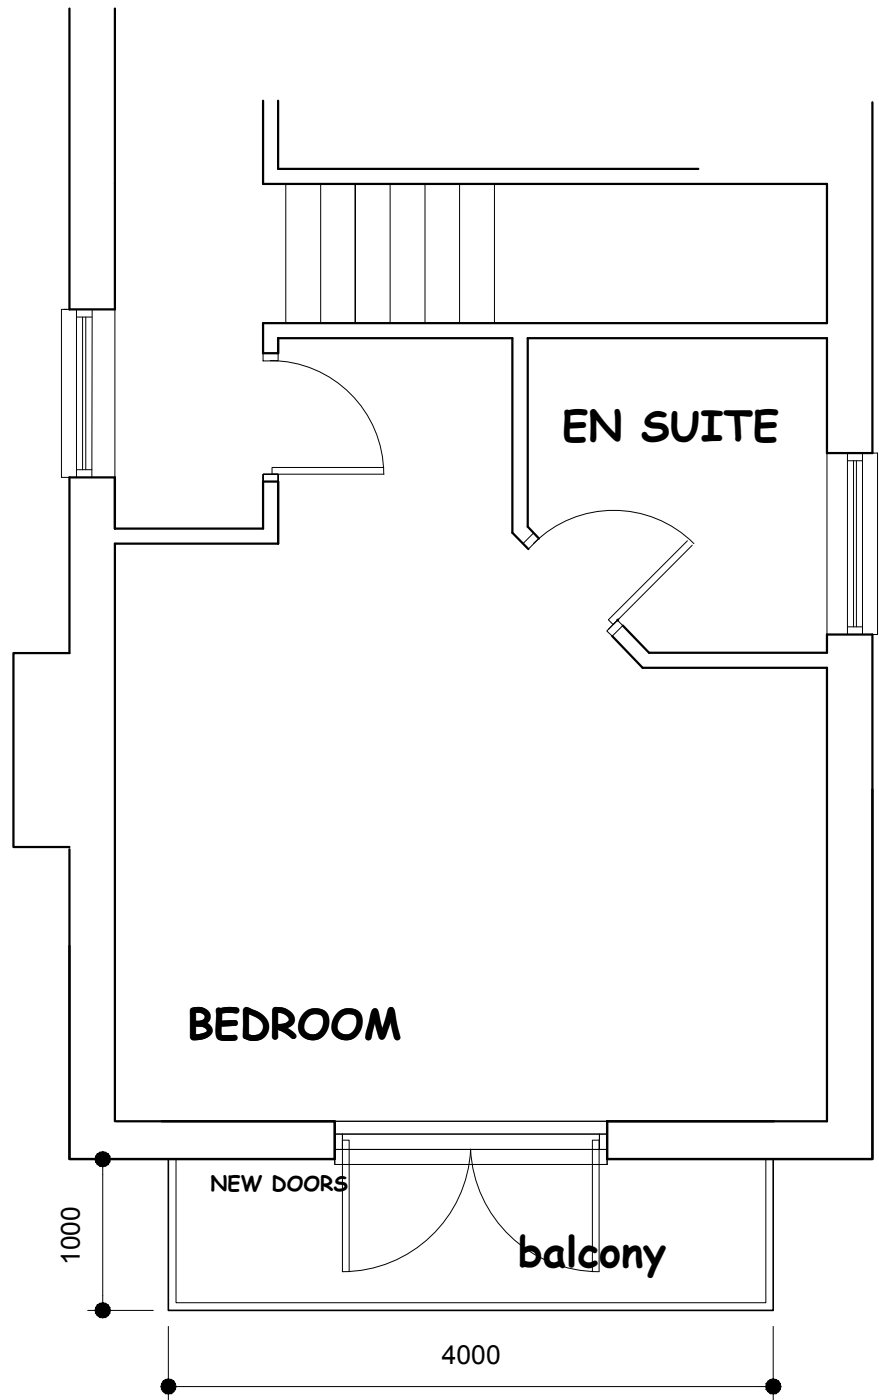
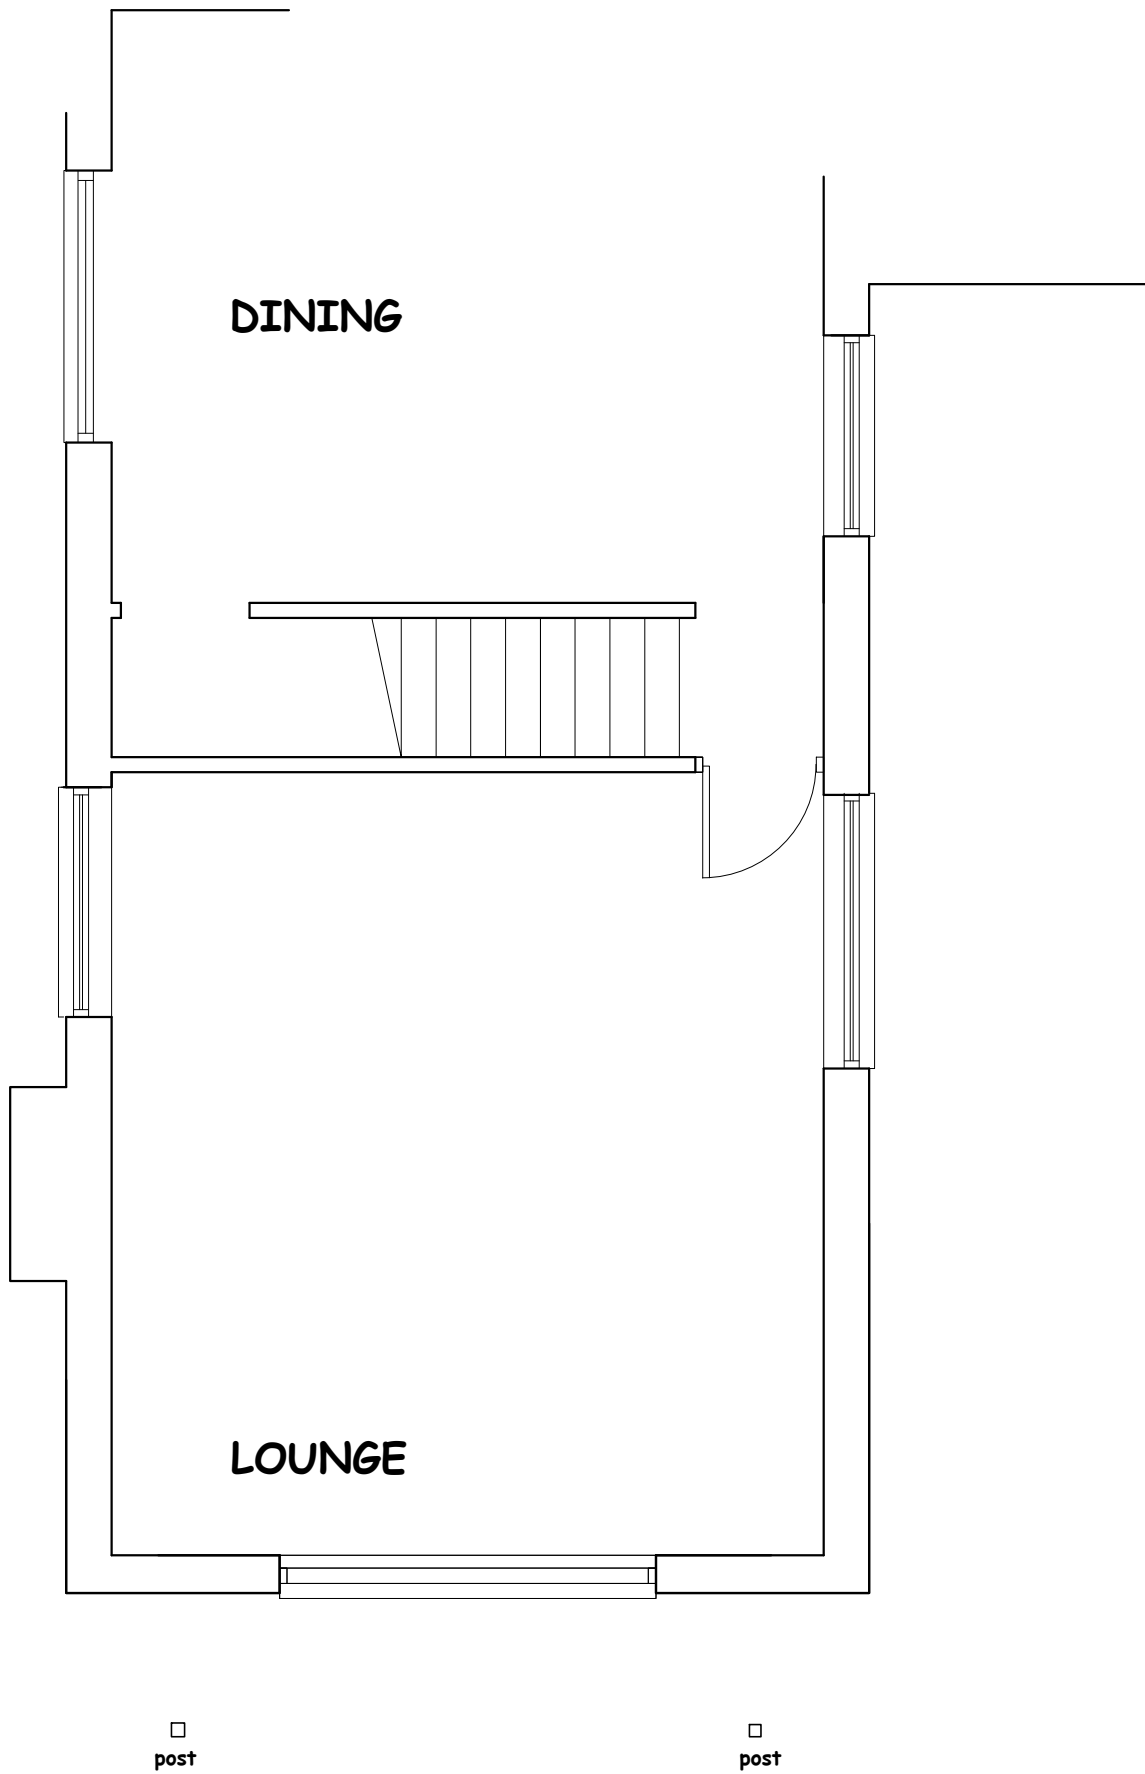


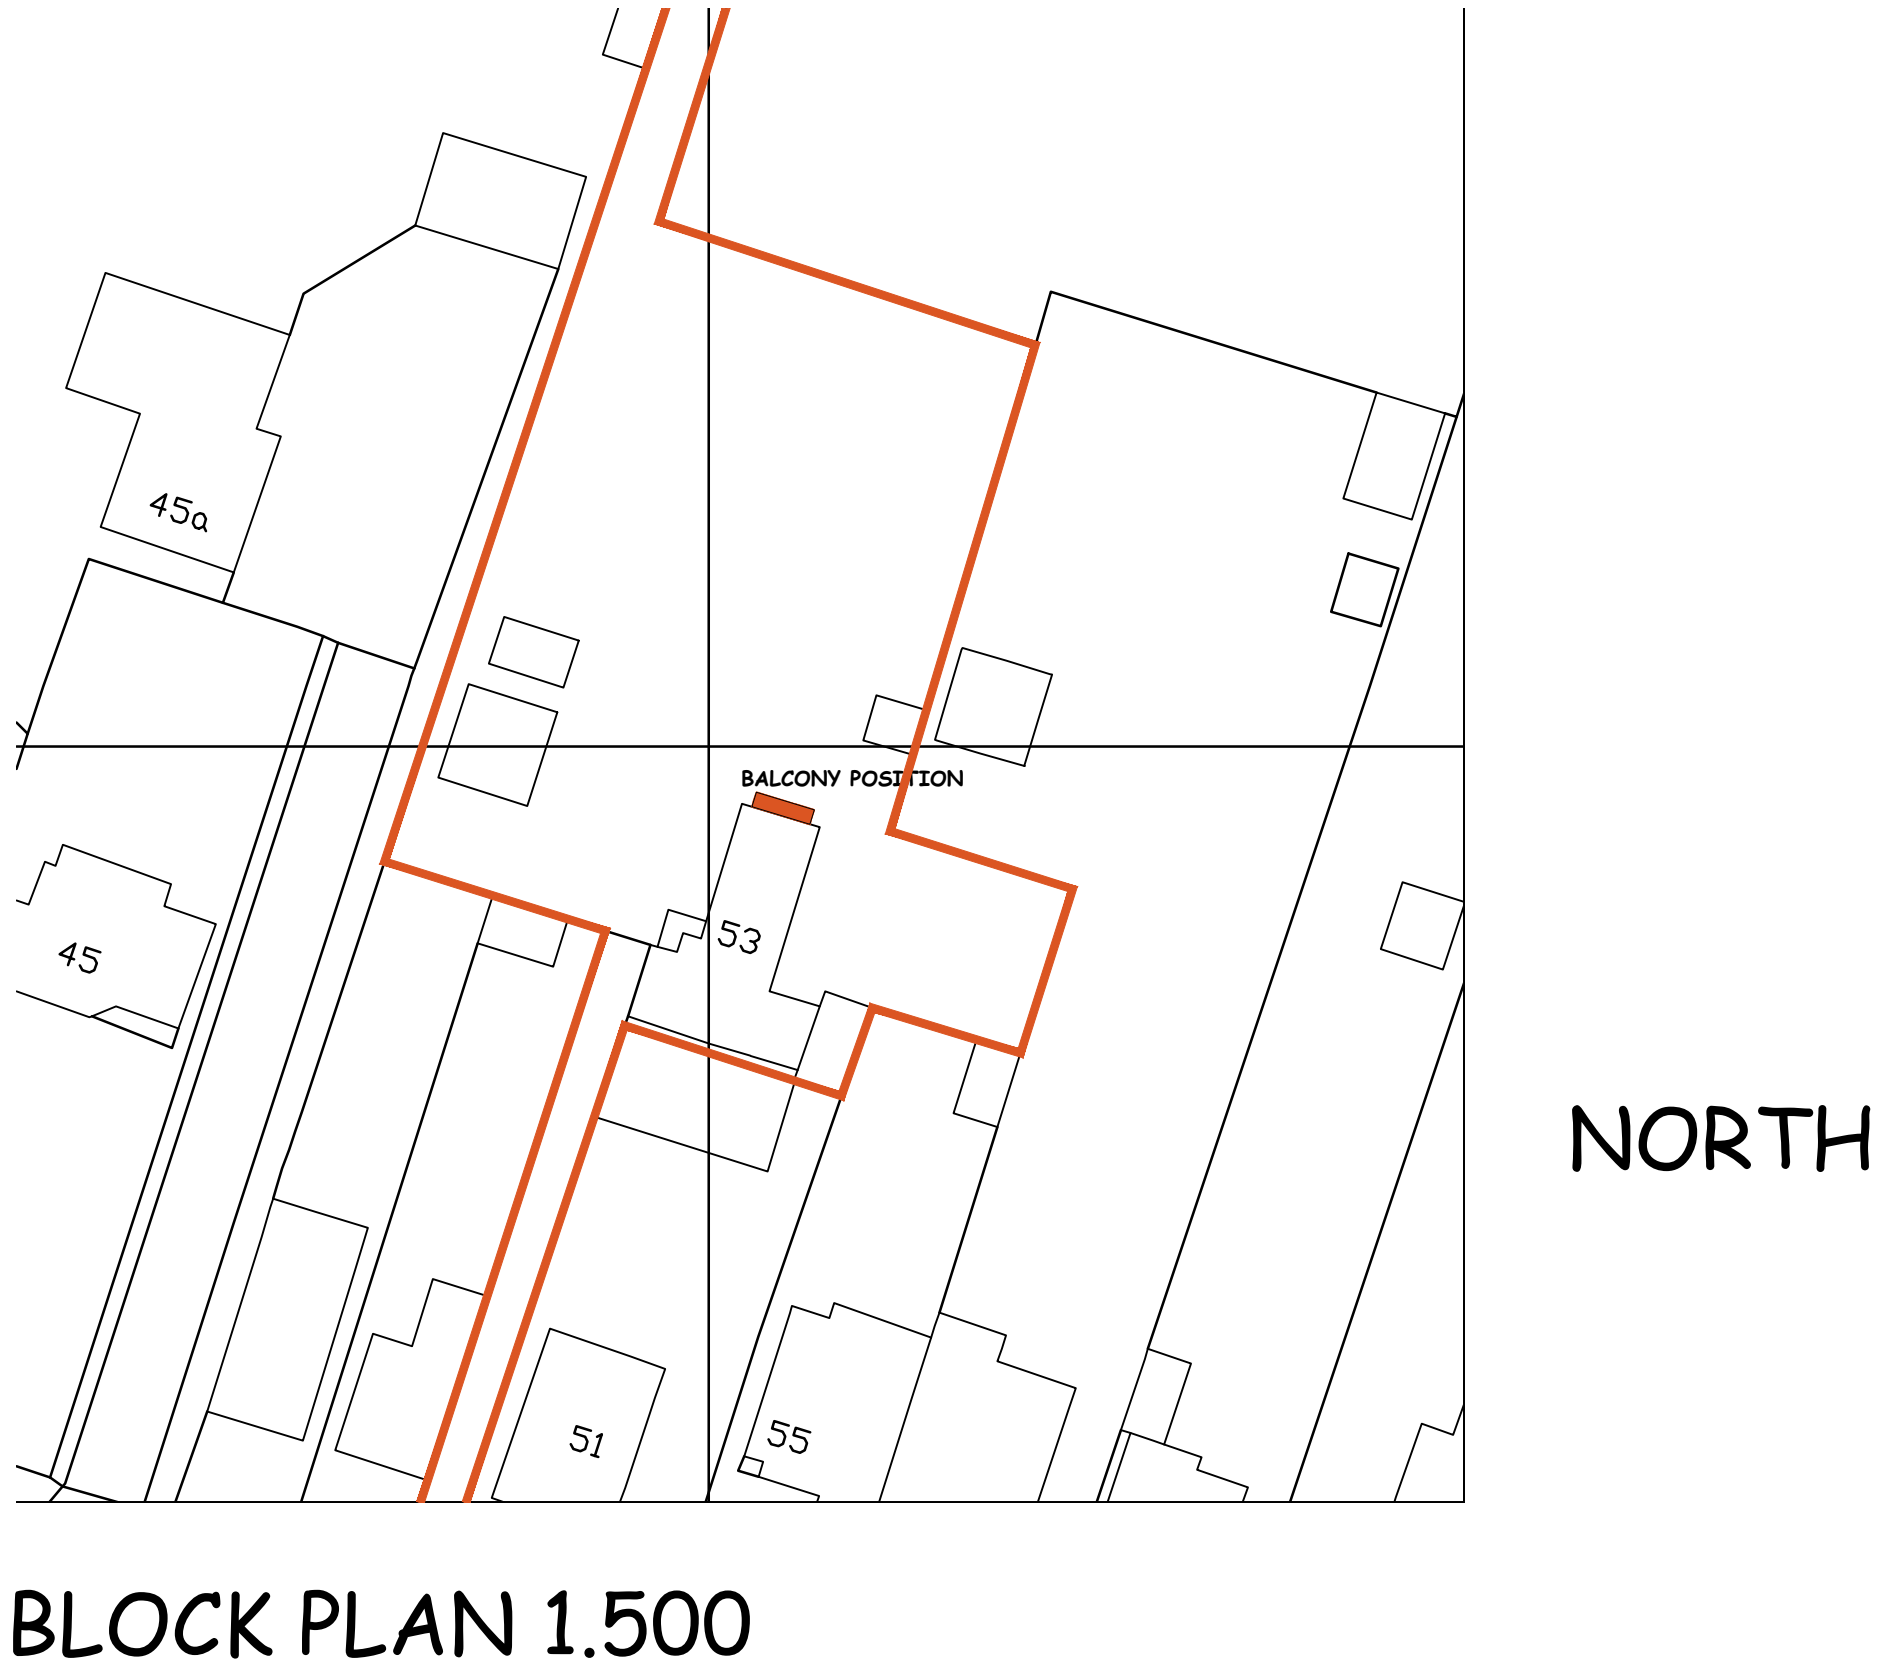

NIGEL DUTTON
49 FALCON ROAD, ANSTEY, LE7 7FY
TEL: 07760 160572
0116 2365663
nigel.dutton88@gmail.com A1

this drawing is the copyright of NIGEL DUTTON
and should not be reproduced without permission.

client
MR I FOOD

project
BLACONY
53 SAPCOTE ROAD, BURBAGE LE10 2AS

title
PLANNING

scale 1:50 1:100	date AUG 2023	drg. no ND.23.179.01	rev B
---------------------	------------------	-------------------------	----------