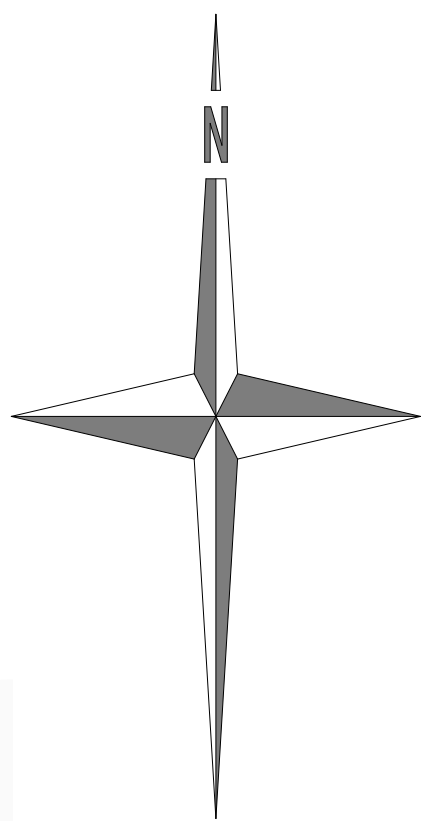
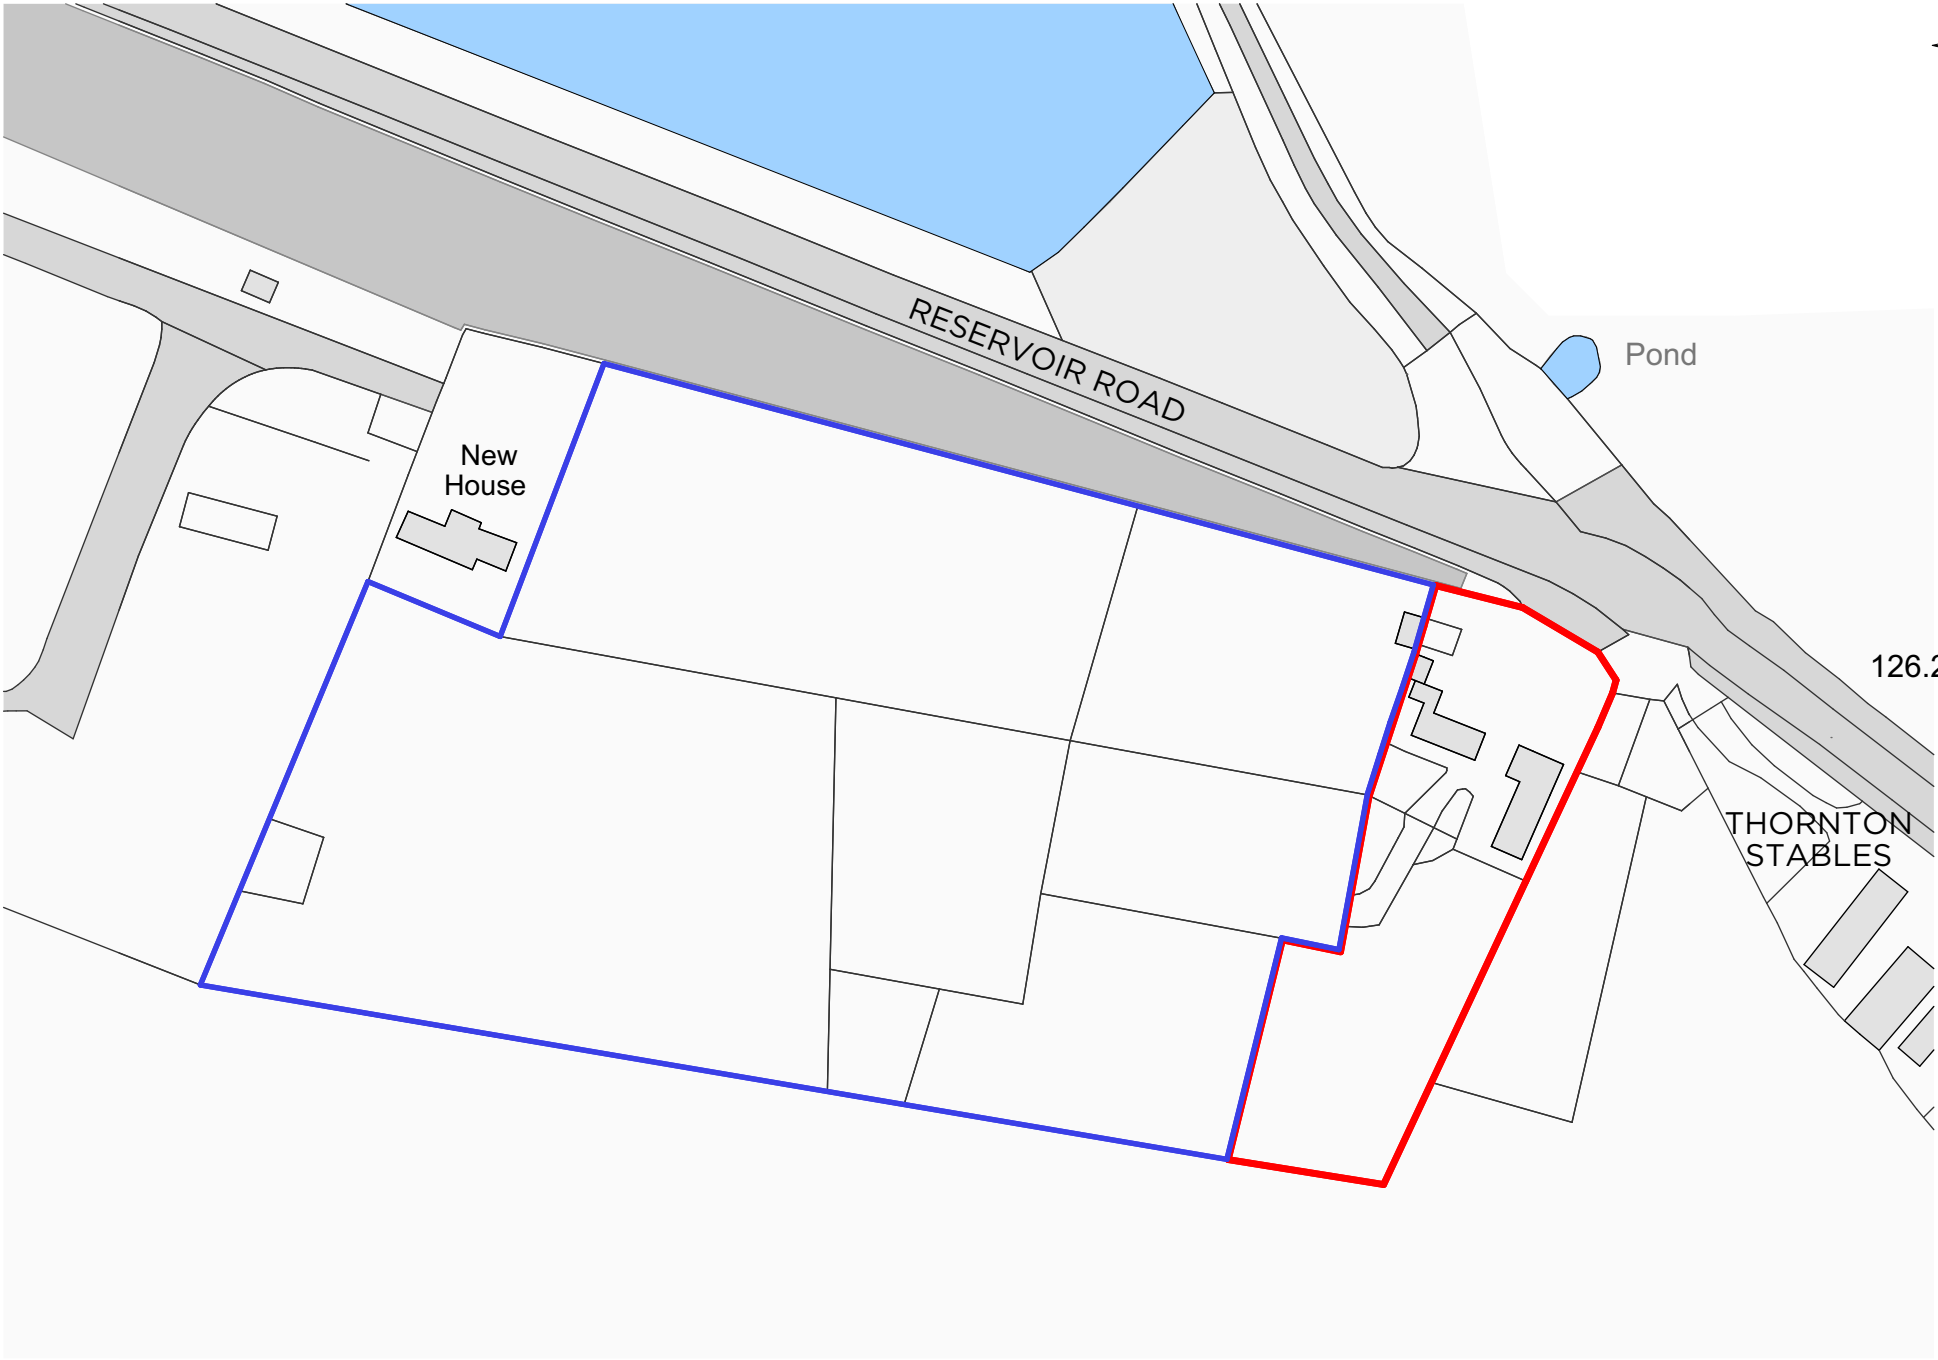


Notes

- 1) This drawing MUST NOT BE SCALED. Unless being used for planning purposes.
- 2) All dimensions to be CHECKED ON SITE and any DISCREPANCY reported to the Architects.
- 3) The site boundary shown is the best assumed from available data and does NOT represent legal ownership.

Revisions.

☐ APPROVAL	☐ INFORMATION
☐ PRELIMINARY	☐ FOR CONSTRUCTION

Project

NEW STABLES
RESERVOIR ROAD
THORNTON

Client

MR & MRS GREENSMITH

Drawing Title

SITE LOCATION PLAN

Drawing By PJT	Checked By JHS
Date JULY 2024	Scale 1:100 @ A3
Drawing Number 7958 / 100	Revision

UNIT 4B
FIR TREE LANE
GROBY
LEICESTERSHIRE
LE6 0FH
TEL: 0116 254 7868
EMAIL: enquiries@gwh.co.uk
www.gwh.co.uk

Gordon White & Hood Ltd Registered in England No.4088022