
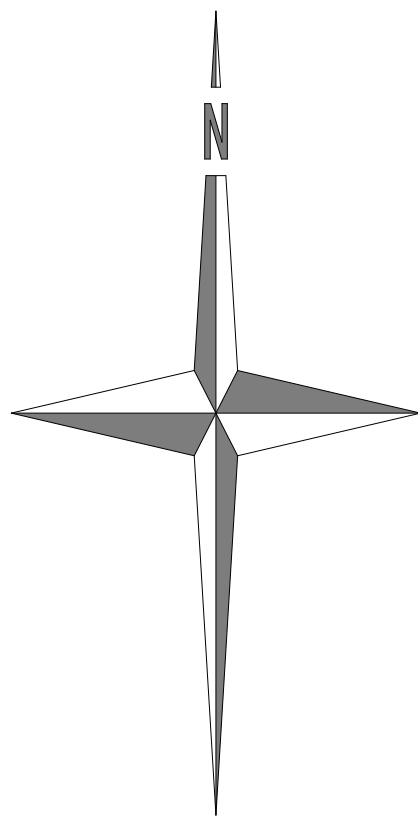


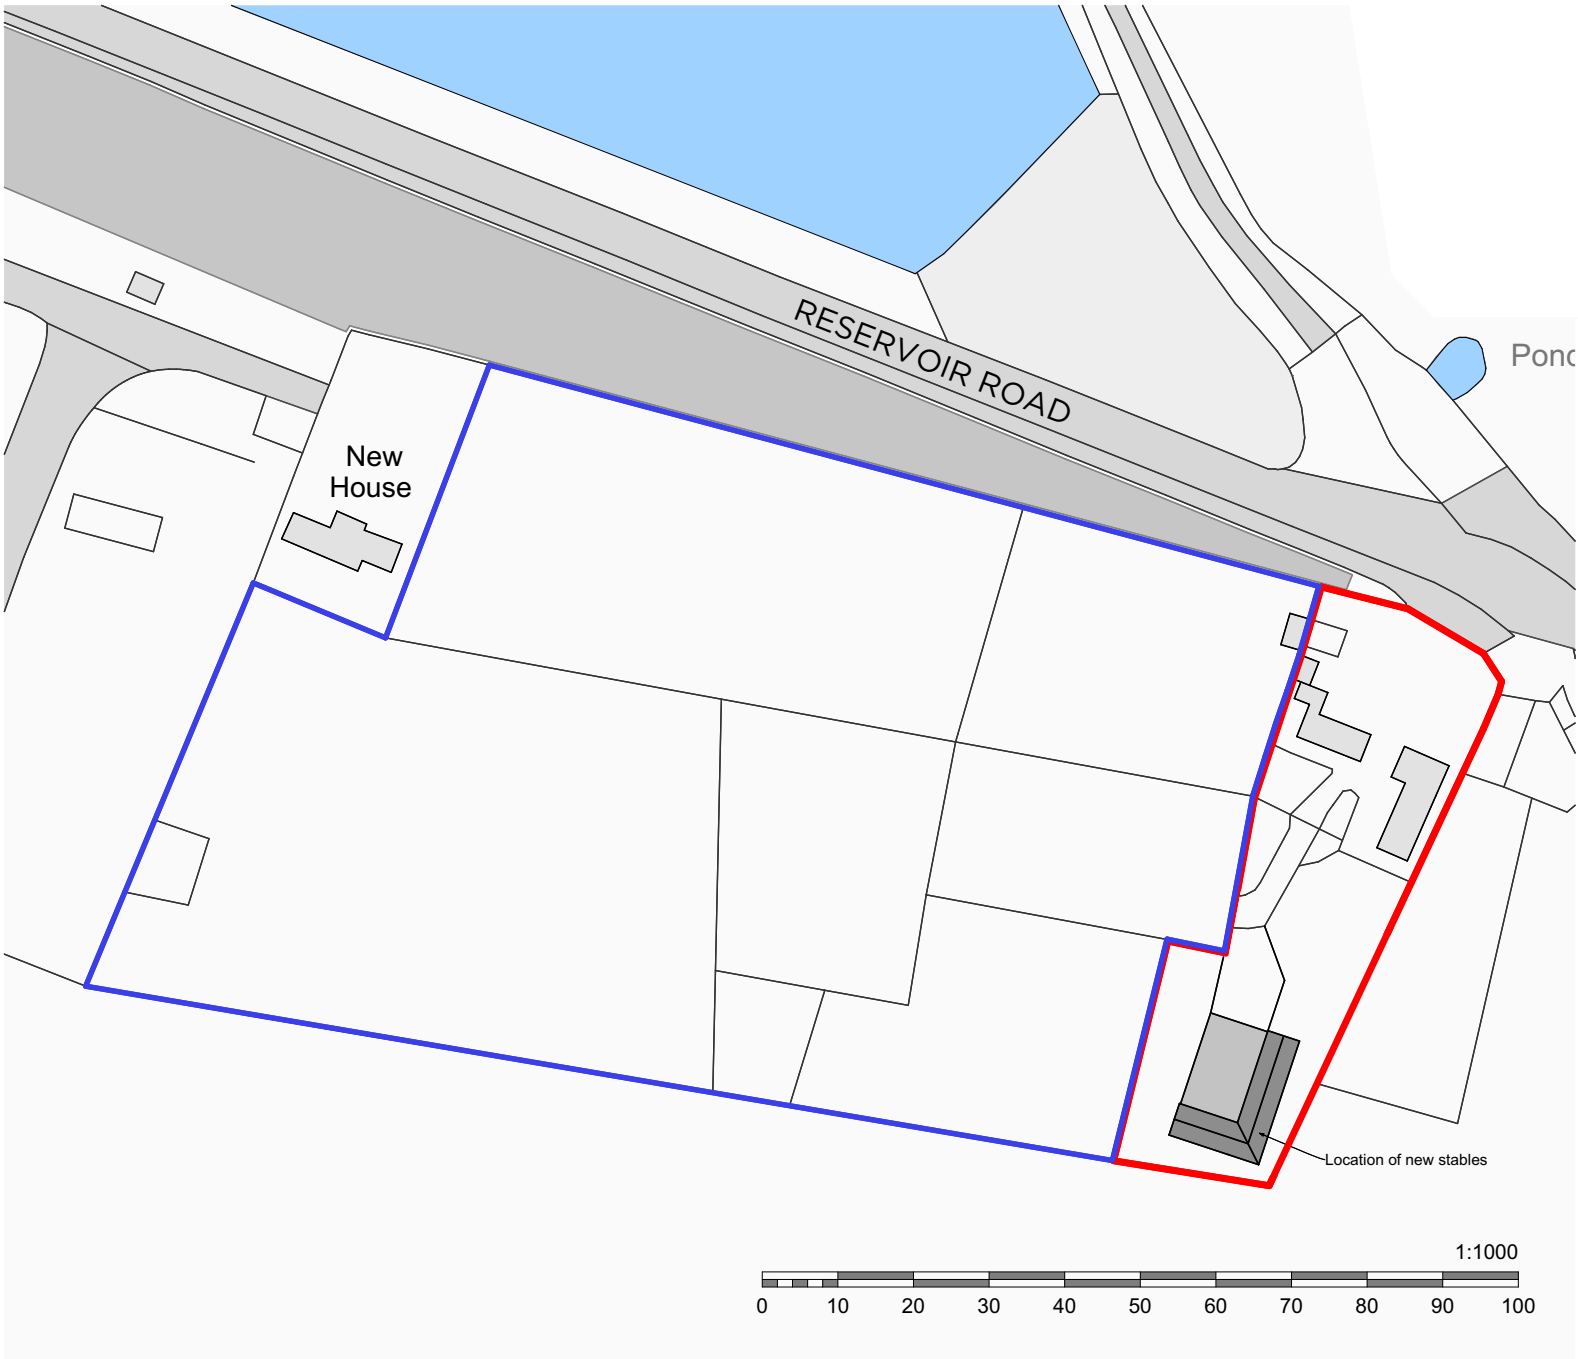

- Notes**
- 1) This drawing MUST NOT BE SCALED. Unless being used for planning purposes.
 - 2) All dimensions to be CHECKED ON SITE and any DISCREPANCY reported to the Architects.
 - 3) The site boundary shown is the best assumed from available data and does NOT represent legal ownership.

Revisions.

☐ APPROVAL	☐ INFORMATION
☐ PRELIMINARY	☐ FOR CONSTRUCTION

Project
NEW STABLES
RESERVOIR ROAD
THORNTON

Client
MR & MRS GREENSMITH

Drawing Title
PROPOSED BLOCK PLAN

Drawing By PJT	Checked By JHS
--------------------------	--------------------------

Date JULY 2024	Scale AS SHOWN @ A2
--------------------------	-------------------------------

Drawing Number 7958 / 101	Revision
-------------------------------------	-----------------

UNIT 4B
FIR TREE LANE
GROBY
LEICESTERSHIRE
LE6 0FH
TEL: 0116 254 7868
EMAIL: enquiries@gwh.co.uk
www.gwh.co.uk

