Sketchley Grange, Burbage, HINCKLEY

Key:

Materials (Roof):

- Duo TLE Grey Roof Tile
- Duo TLE Brown Roof Tile
- Duo TLE Terracotta Roof Tile

Materials (Brick):

- Ibstock - Welbeck Autumn Antique
- Ibstock - Mercia Orange Multi
- Ibstock - Balmoral
- Rendered Feature Property

Splash Course and low level banding detail - Ibstock, Throckley Red Smooth

Contrasting brick - As main facing (inc. Brick Heads and Dental detailing)

All Garage and main entrance doors - Slate Blue (RAL620-4)

Windows - PVCu - Ivory

Facia's Soffits and Rainwater Goods Black PVCu

Indicates Dwelling with Chimney

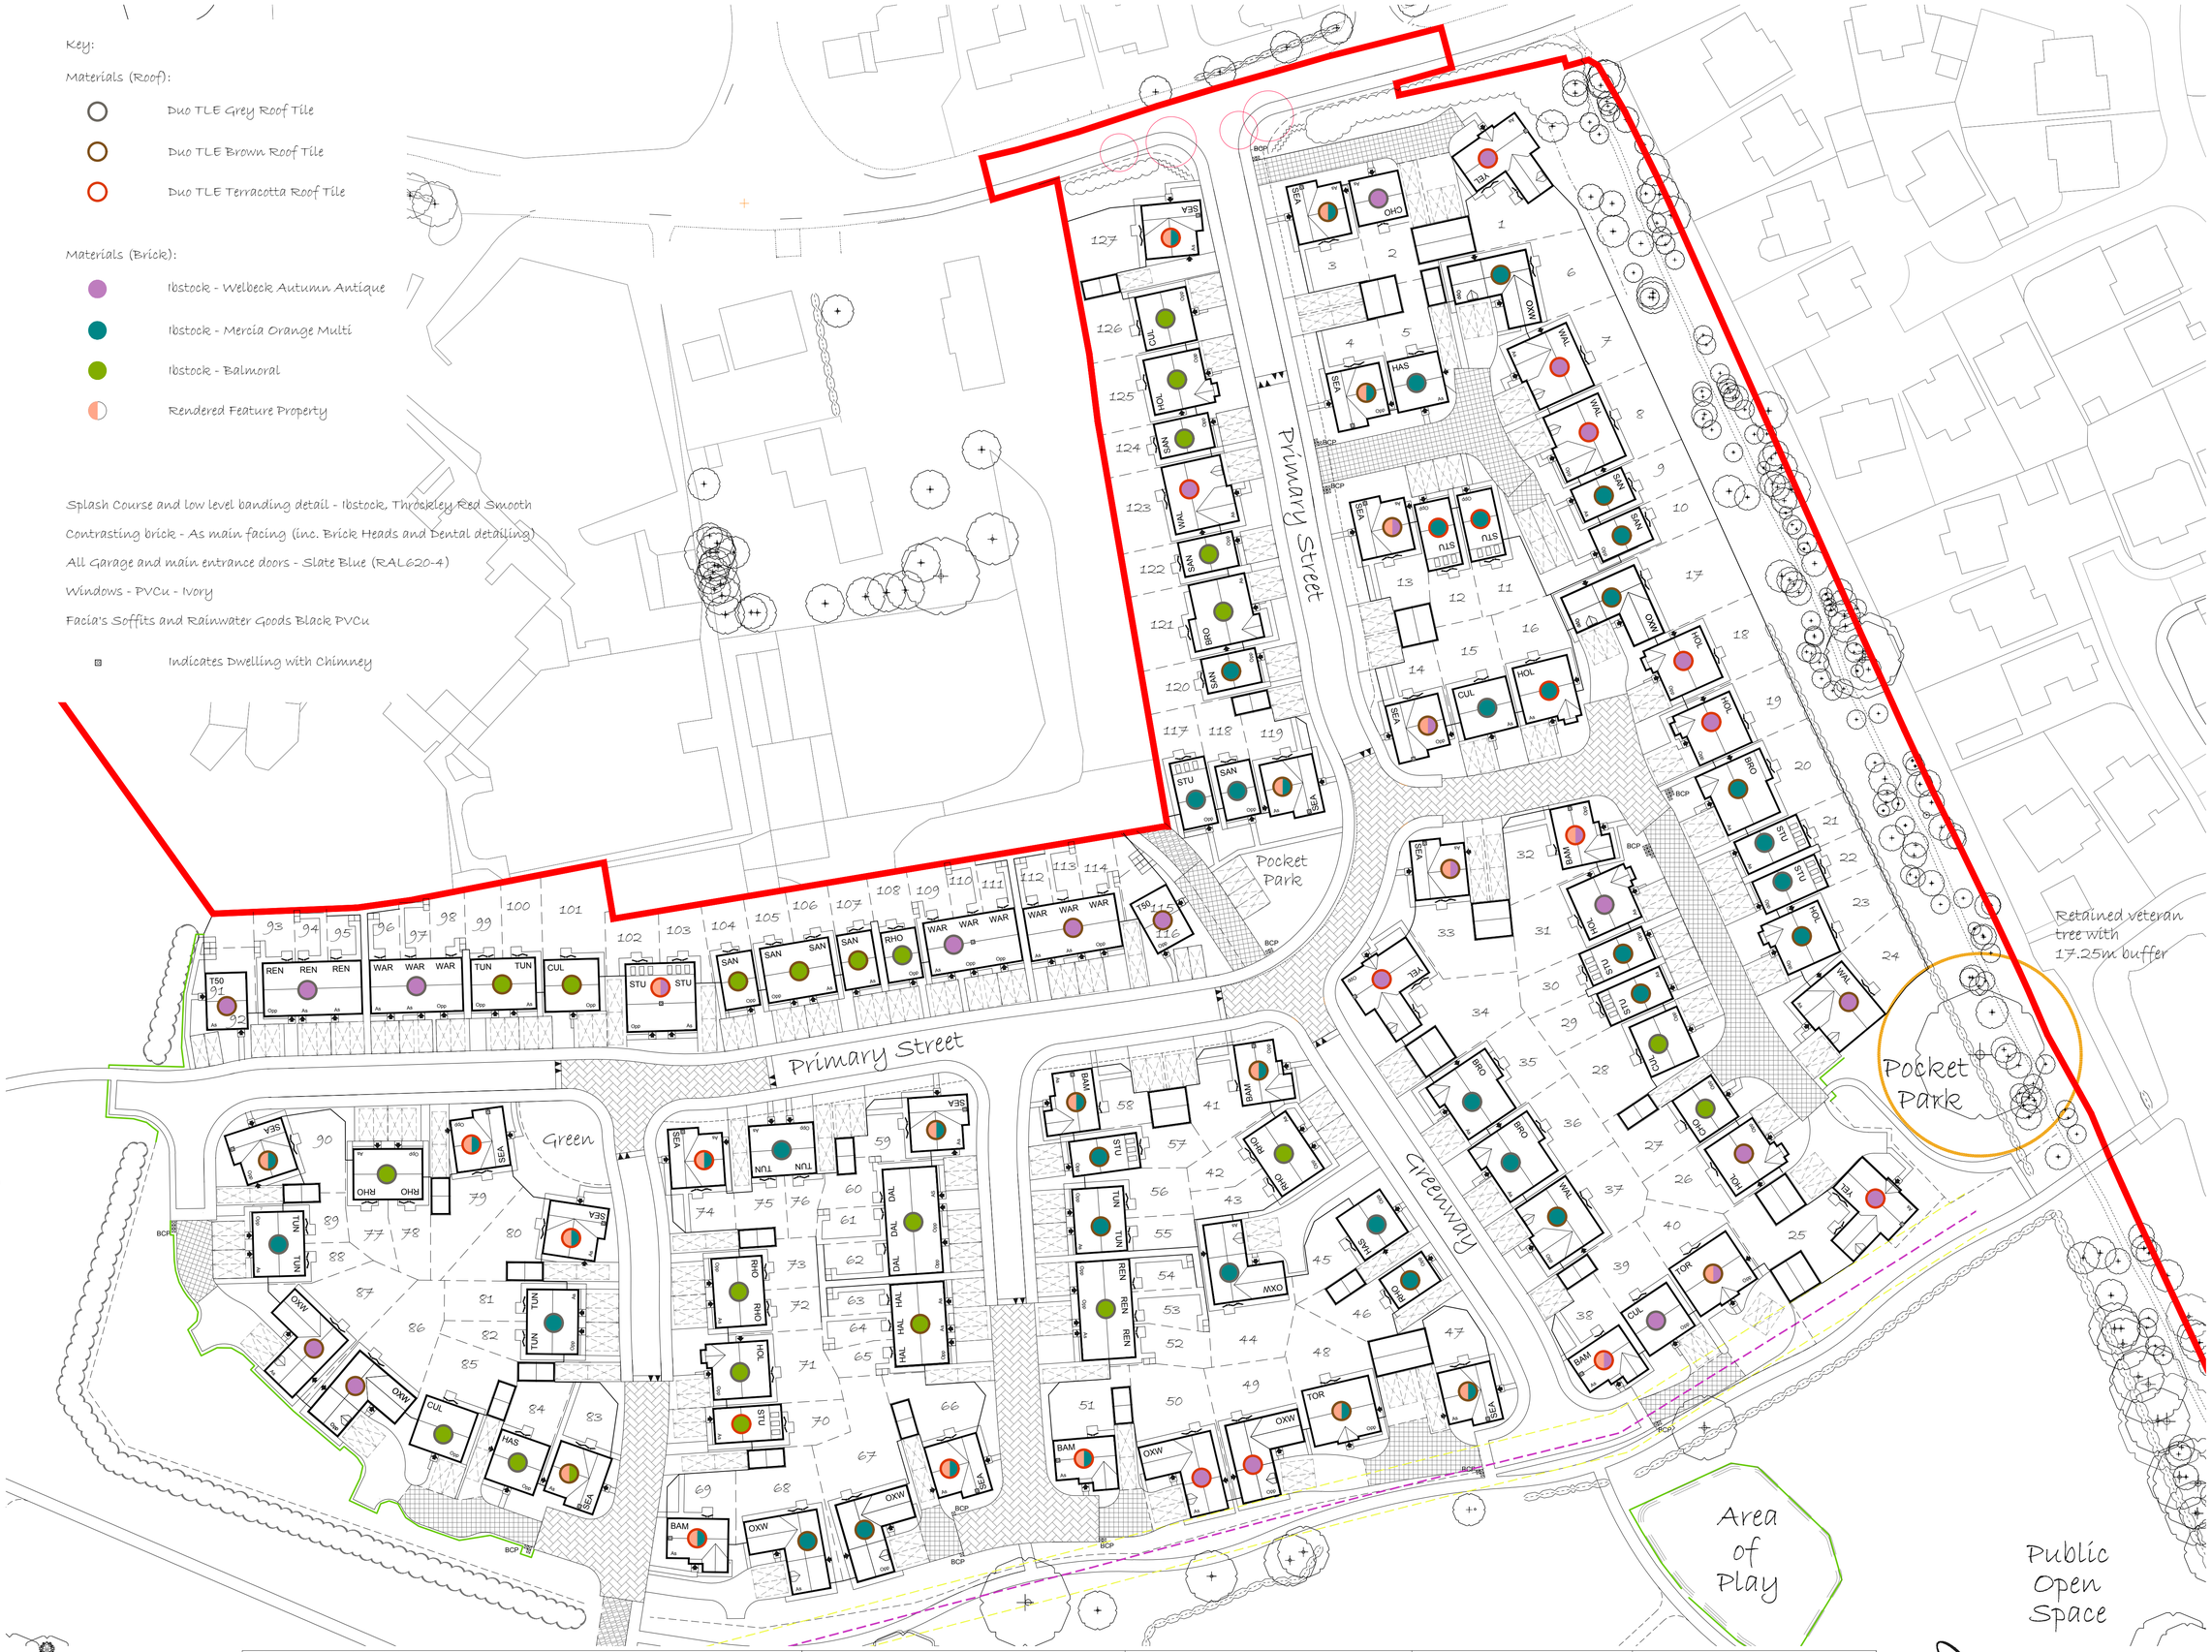

CHARLES CHURCH

Revision:				
	A:	General amendments in line with LPA comments.	TGDP	26-02-24
	B:	Minor amendments in line with LPA comments.	TGDP	14-03-24
	C:	Amendments in line with highways comments.	TGDP	22-03-24
	D:	Amendments as agreed with highway authority.	TGDP	17-04-24
	E:	Main Entrance and garage door colour amended. Also brick detailing amended.	TGDP	22-05-24
	F:	Plots 26-29, 33-35, 43-45, 38-40 and 43-51 amended in line with tripod stone water easement.	TGDP	20-06-24
	G:	Plot 25 re-aligned and garage moved forward in line with clients requirements.	TGDP	21-06-24
	H:	Plots 26 and 33 switched in line clients requirements.	TGDP	25-06-24
	I:	Plots 67 and 68 re-positioned and plots 19 and 20 resulted to accommodate levels.	TGDP	26-06-24
	J:	Ibstock "Brunswick Farmhouse" replaced by Ibstock "Mercia Orange Multi" Ibstock Brunswick Antique switted (Plots 52-54 and 20-26 changed to Ibstock Balmoral and Plots 91-98 & 109-116 changed to Ibstock Autumn Antique).	TGDP	22-07-24

Development:	Drawing Title:	Scale @ A1:	Drawn By:
Sketchley Grange	Materials Plan	1:500	TGDP
Location:	Drawing Number:	Revision:	Date Started:
Burbage, HINCKLEY	TGDP/SG-BH/MP1	J	13/11/23

THE GREENFIELD DESIGN PARTNERSHIP