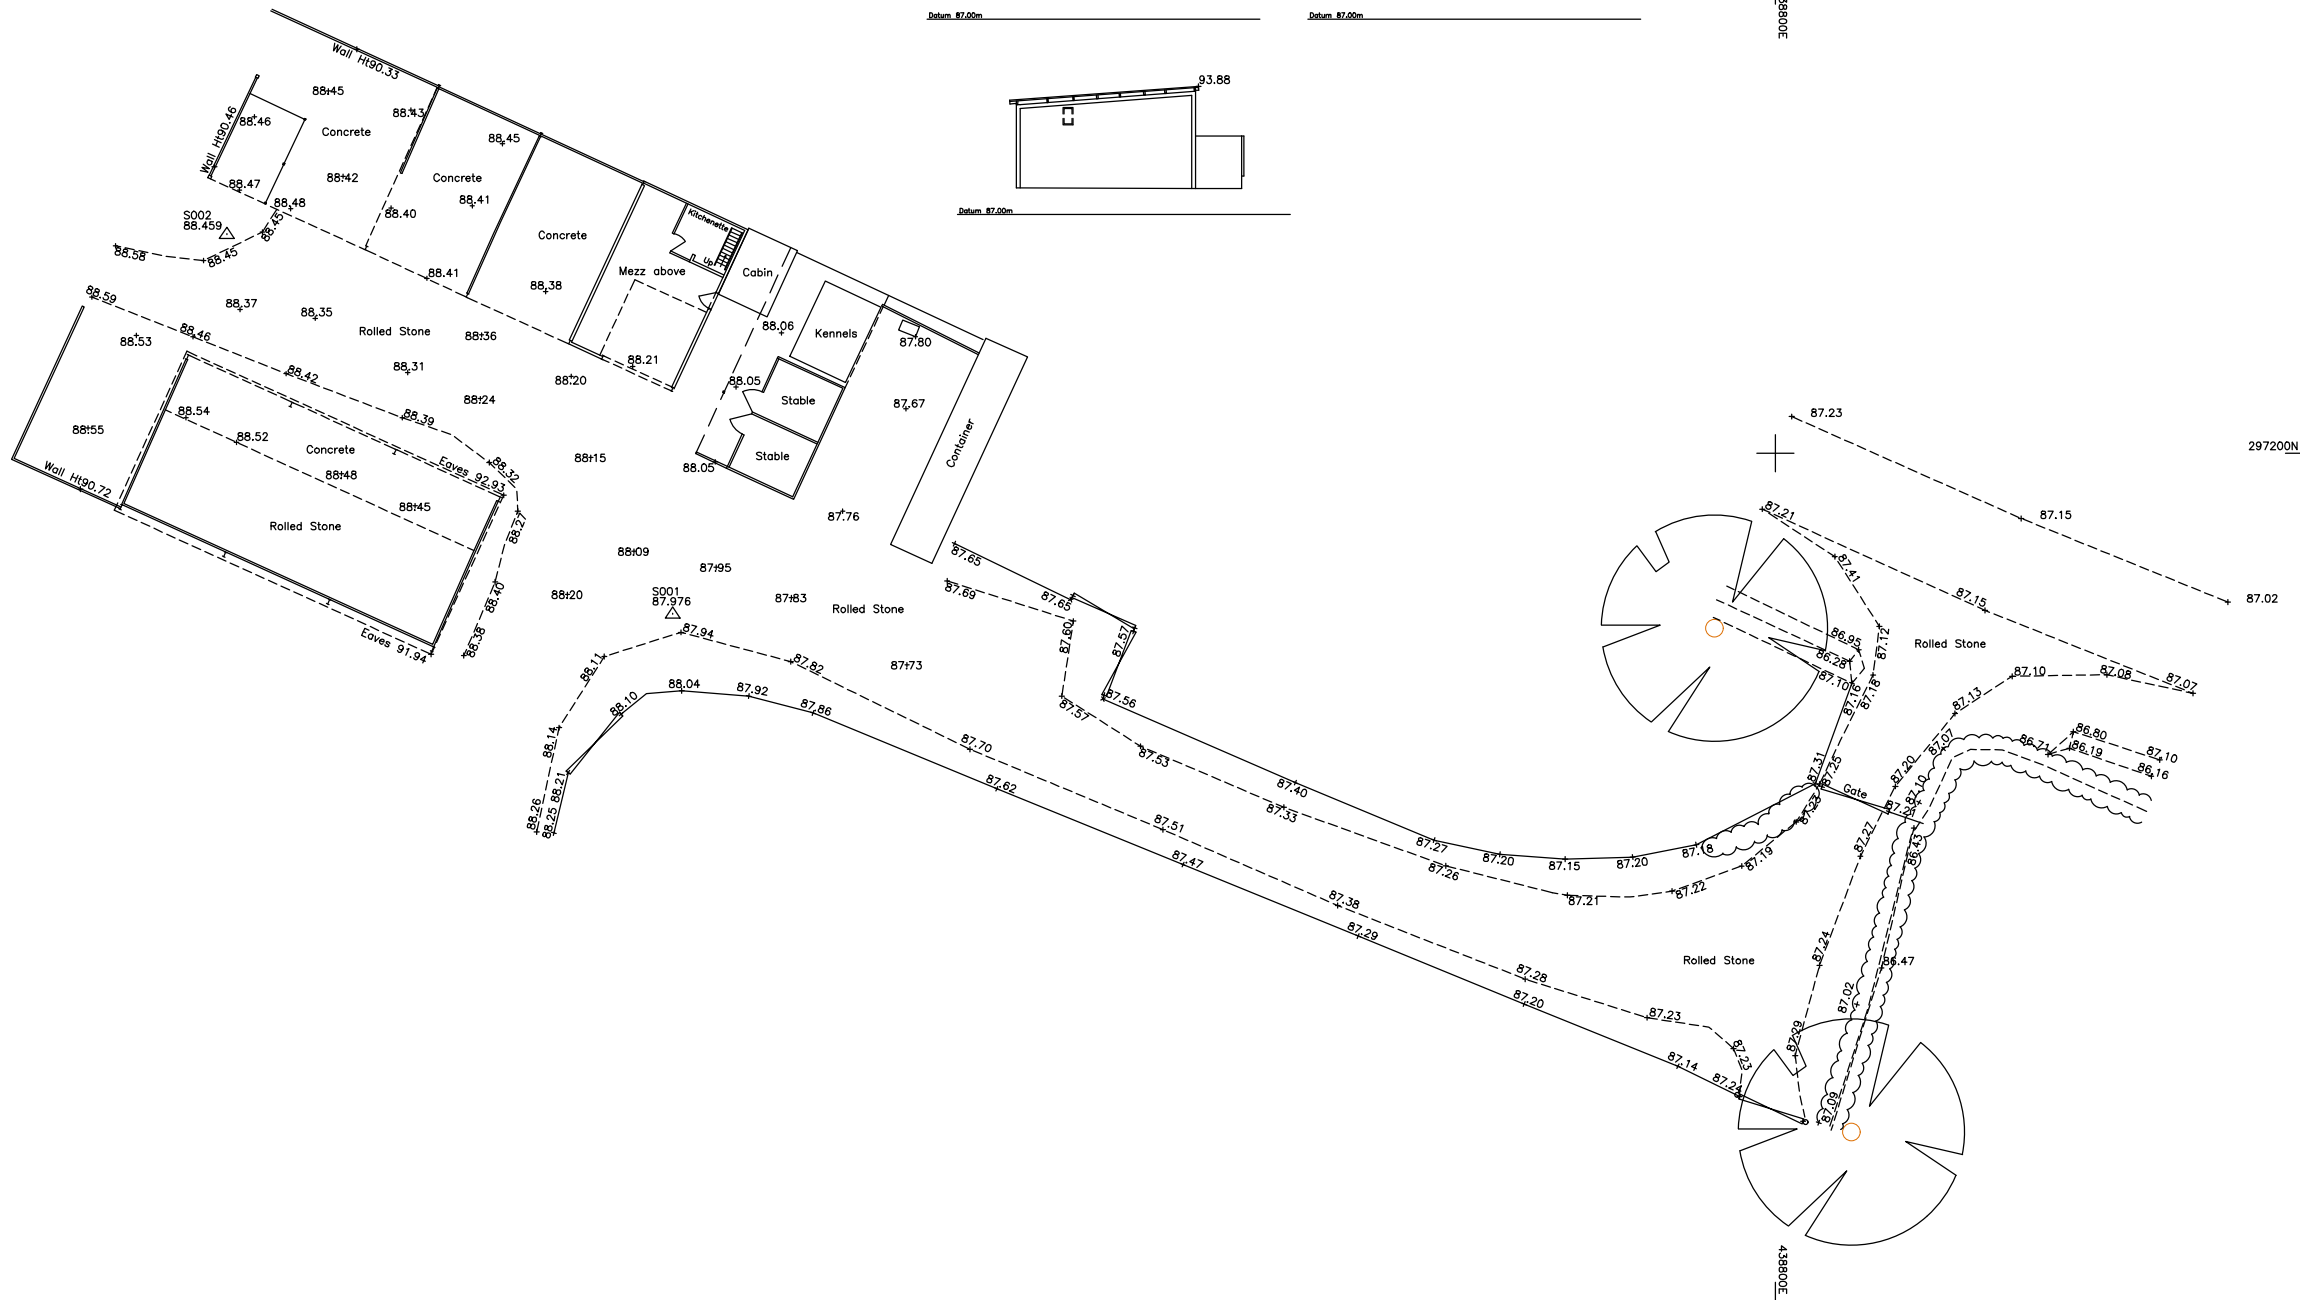
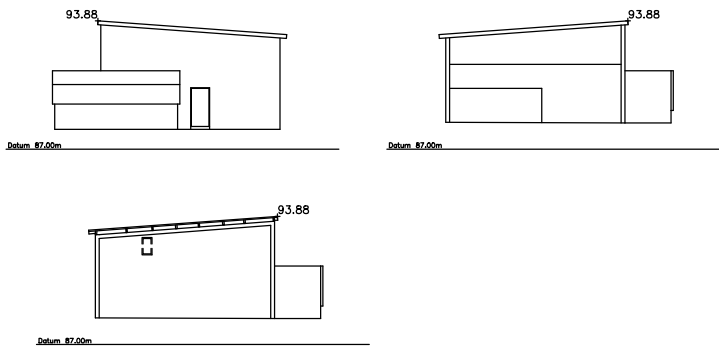
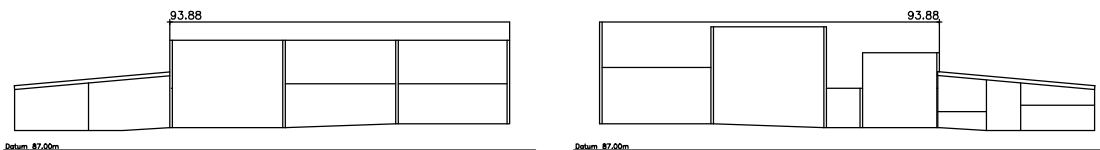


ABBREVIATIONS	
A/C	AIR CONDITIONING
AH	ARCH HEIGHT
BT	BRITISH TELECOMMUNICATIONS
C	WINDOW CILL HEIGHT
Cab	CABINET
CBF	CLOSE BOARDED FENCE
CL	COVER LEVEL
DP	DISCHARGE PIPE
DC	DIAMOND CABLE COVER
DK	DROP KERB
FP	FOOTPATH
G	GULLY
GV	GAS VALVE
I	INSPECTION CHAMBER
K	KERB
LP	LAMP POST
MH	MANHOLE
PCL	POST & CHAIN LINK FENCE
RWP	RAIN WATER PIPE
SA	SECURITY ALARM
SBM	SITE BENCH MARK
SH	SPRING HEIGHT
TP	TELEGRAPH POLE
WP	WASTE PIPE
LEGEND	

DRAWING ISSUE STATUS		
Issue	Details	By Date
A	Original Survey	ATR/15/03/24

SHEET LAYOUT	

THIS SURVEY HAS BEEN CARRIED OUT TO AN ACCURACY CONSISTENT WITH A PRECISION SCALE OF 1:200. INTERROGATED DIMENSIONS WILL BE WITHIN THE TOLERANCE ASSOCIATED WITH THIS AND SMALLER SCALES ONLY.

ALL LEVELS RELATE TO OS DATUM USING GPS (VIA NOW)

ALL CRITICAL DIMENSIONS SHOULD BE VERIFIED ON SITE PRIOR TO ANY DESIGN OR CONSTRUCTION WORKS.

HSSP Architects
PERA Business Park
Nottingham Road
Melton Mowbray
LE13 0PB

Barn Conversion
Pretty Oak Farm
Upton Lane
Stoke Golding
Topo, Internal & Elevation Survey

SURVEYED AND DRAWN BY
RAMOWSKI BANNER LIMITED
6 Dovecote Drive
Wellaton
Nottingham
NG8 2NB
Tel: (0115) 9289091
email: mail@ramowski-clark.com

SCALE	1:200 @ A1
DATE OF ISSUE	MARCH 2024
RBL JOB No.	4113
CHECKED	ATR
DRAWING No.	4113-01-a
ISSUE	A