
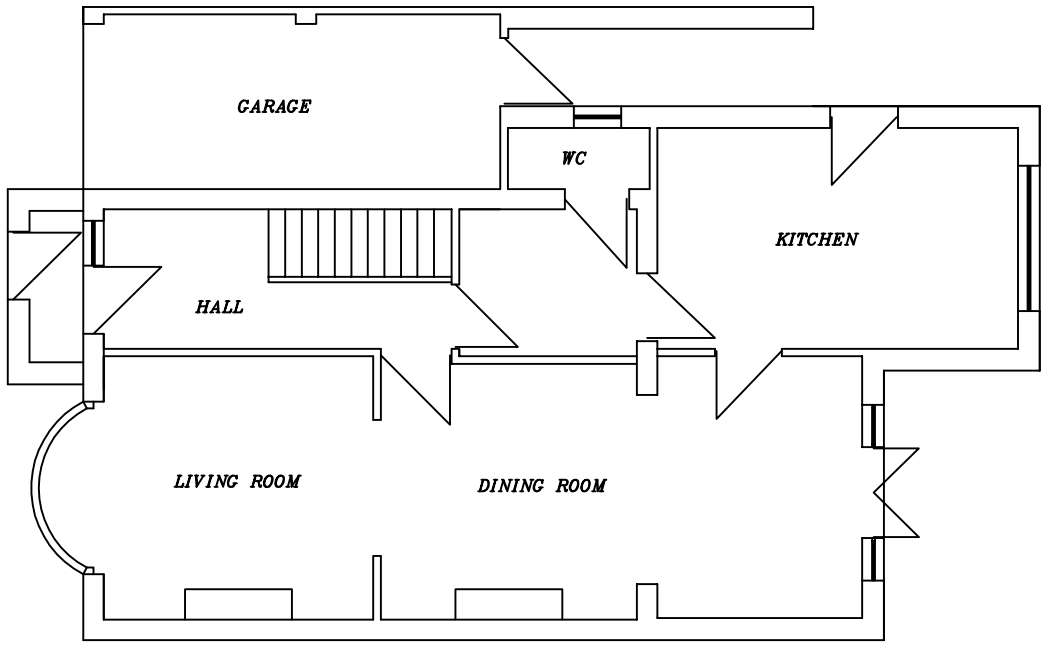


Existing Ground Floor Plan 1:100

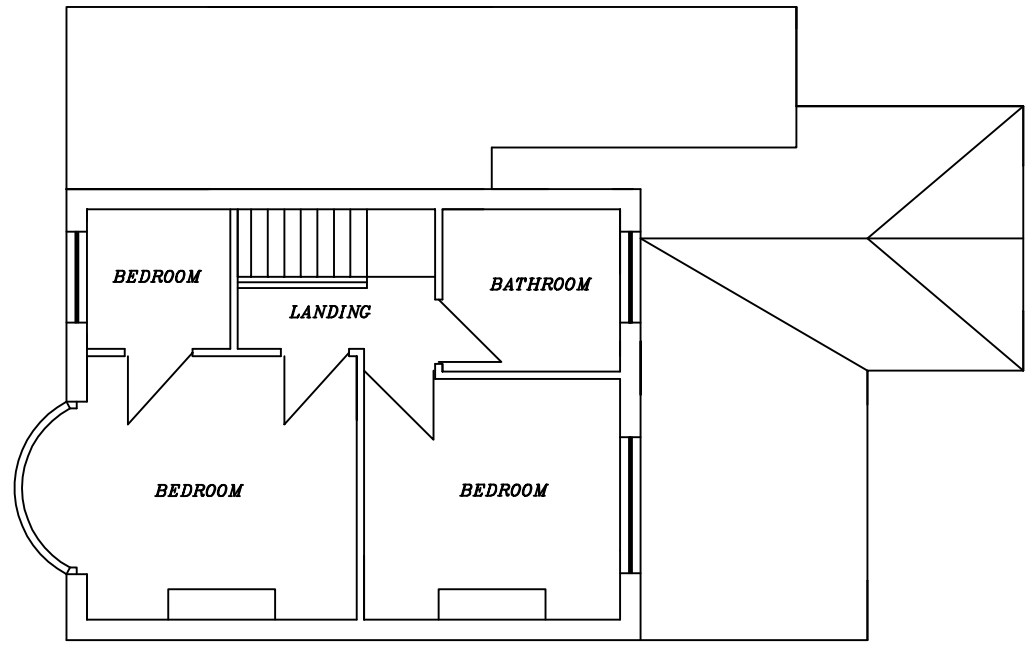

Existing First Floor Plan 1:100

ARCHITECTURAL GRAPHIC www.architecturalgraphic.co.uk

188 Roston Drive, Hinckley, Leicestershire LE10 0US
TEL:07841 901 171 e-mail :helen@architecturalgraphics.ltd.uk

DRAWING TITLE Existing Plans		SCALE 1:100	DATE 28/05/10
CLIENT 122 Wolvey Road Burbage		DRAWN H.E.J.	DWG. NO.
		REV. NO.	