F1	100 dia	PLUM.	3M H.	F7.	100 dia. APPLE 3M H.
F2	100 dia.	PLUM.	3M H.	F8.	180 dia APPLE 2M H.
F3	100 dia.	APPLE	2M H.	F9	140 dia PEAR 3M H.
F4	170 dia.	APPLE	3M H.	F10	70 dia CHERRY 2-5M.H.
F5	60 dia.	PEAR.	2M H.		
F6	170 dia	PEAR.	2M H.		

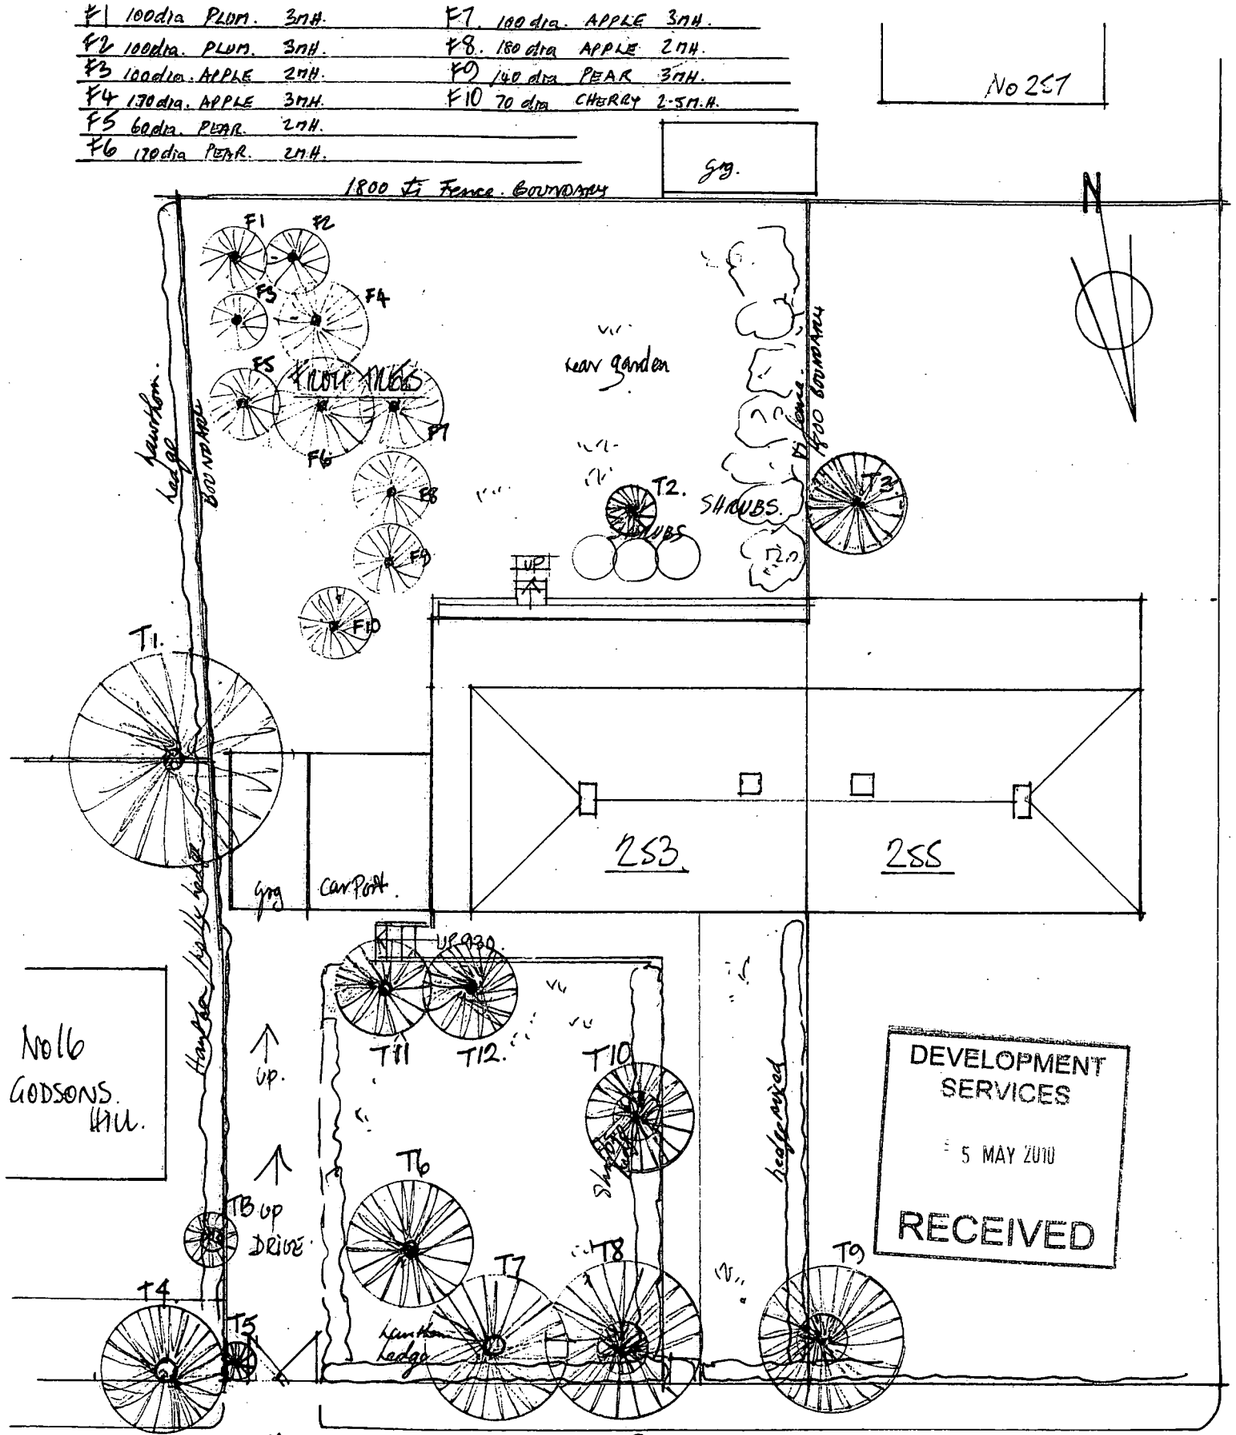

T1	450 dia. WILLOW.	7M H x 8M CROWN
T2	150 dia. CURLY WILLOW	2·5 H. x 2M CR
T3	150 dia CONIFER	3M. H x 3M CR.
T4	450 dia. SYCAMORE	7M H. x 6·5M. CR.
T5	100 dia CHERRY.	2M H x 1·6M CR.
T6	480 dia SYCAMORE.	6·5M H x 6M. CR.
T7	360 dia CHESTNUT	6·5M H x 6M. CR.

existing

T8	600 dia SYCAMORE	6M H. x 10 CR.
T9	170 dia BEECH.	4M H x 4·6 CR
T10	150 dia BEECH	6M H x 3·5 CR.
T11	250 dia CONIFER	9M H x 4·0 CR.
T12	250 dia CONIFER.	9M H x 4·0 CR.
T13	100 dia CONIFER	2M H x 1·00 CR

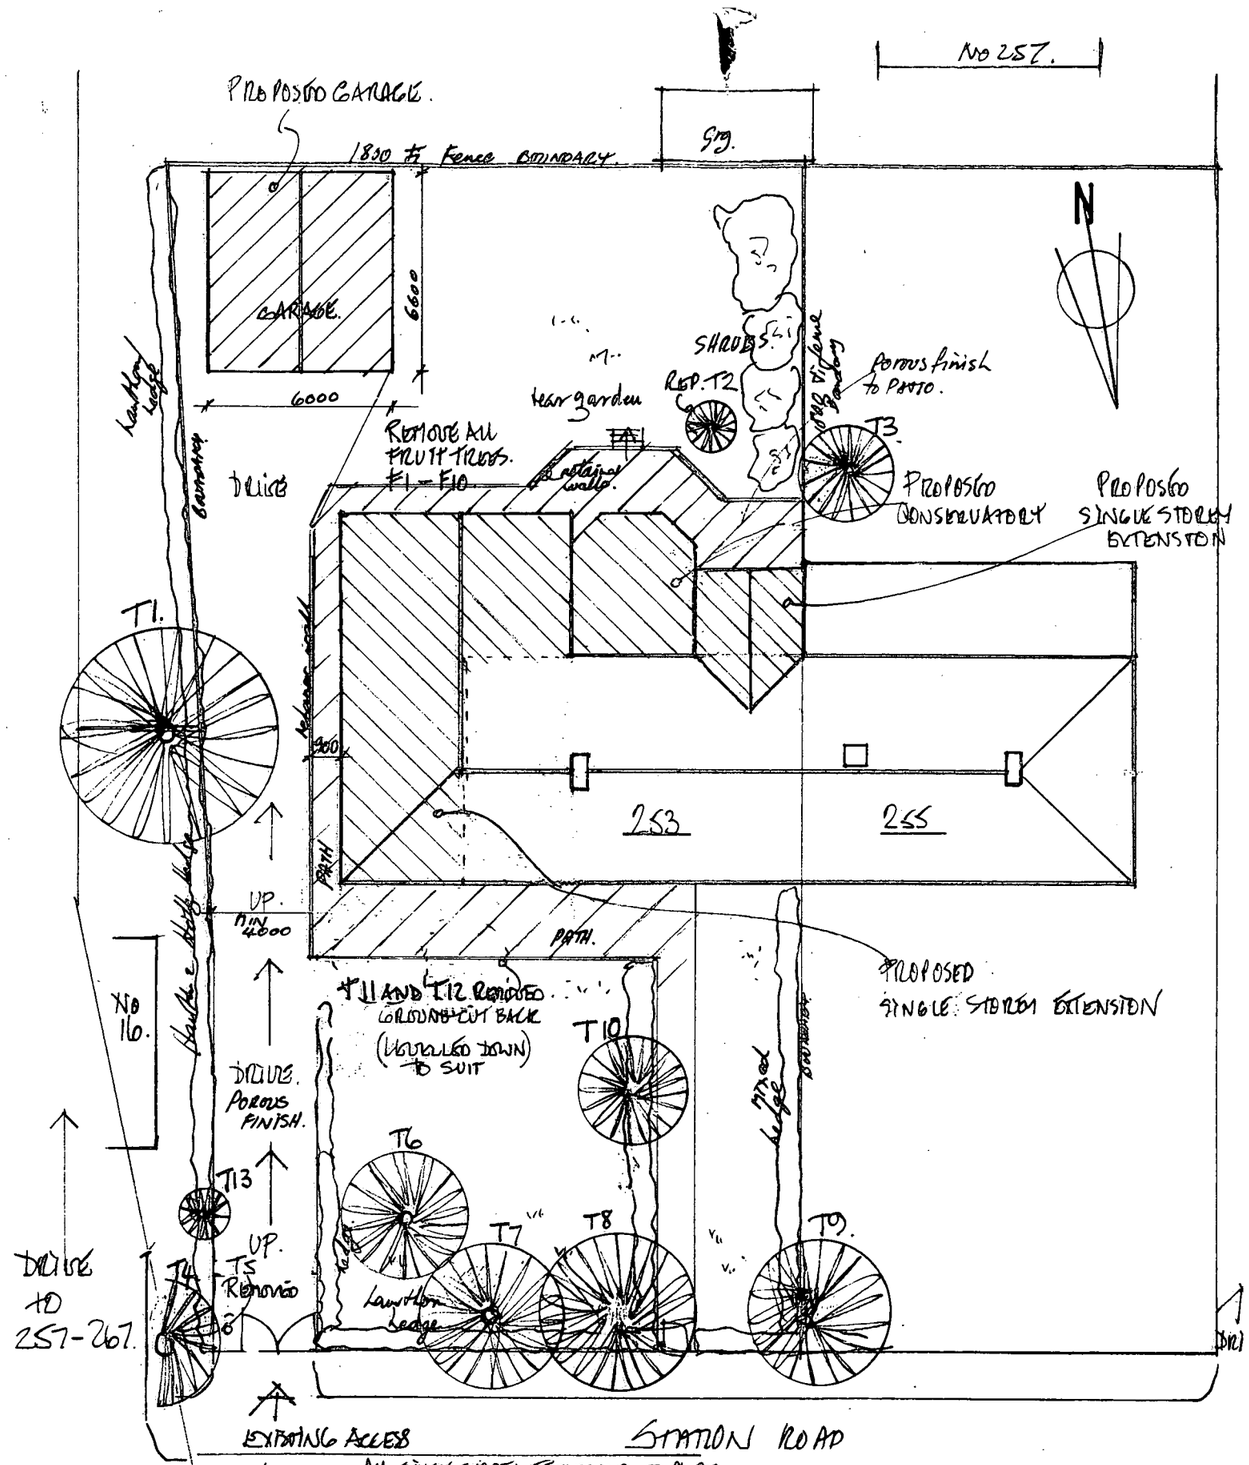

C 4/5/10 ALL SINGLE STOREY EXTENSIONS - TO PL. REQ. FRONT RECESSED TO EXIST FRONTAGE. / REAR EXT.

B 8/3/10 TREES SURVEYED/POS. ON DRG.

proposed

A 25/2/10. TREES REINSTATED ON PROP. DRG.

SITE PLANS 1·200
(INC. ROOF PLANS)

0 5 10
1·200

ALL DIMENSIONS TO BE CHECKED ONSITE

MR PARKINSON
253 STATION RD
MARKET BOSWORTH
DRG 11261·4 ~~A~~ B.C.
Sheet A3 JAN 2010