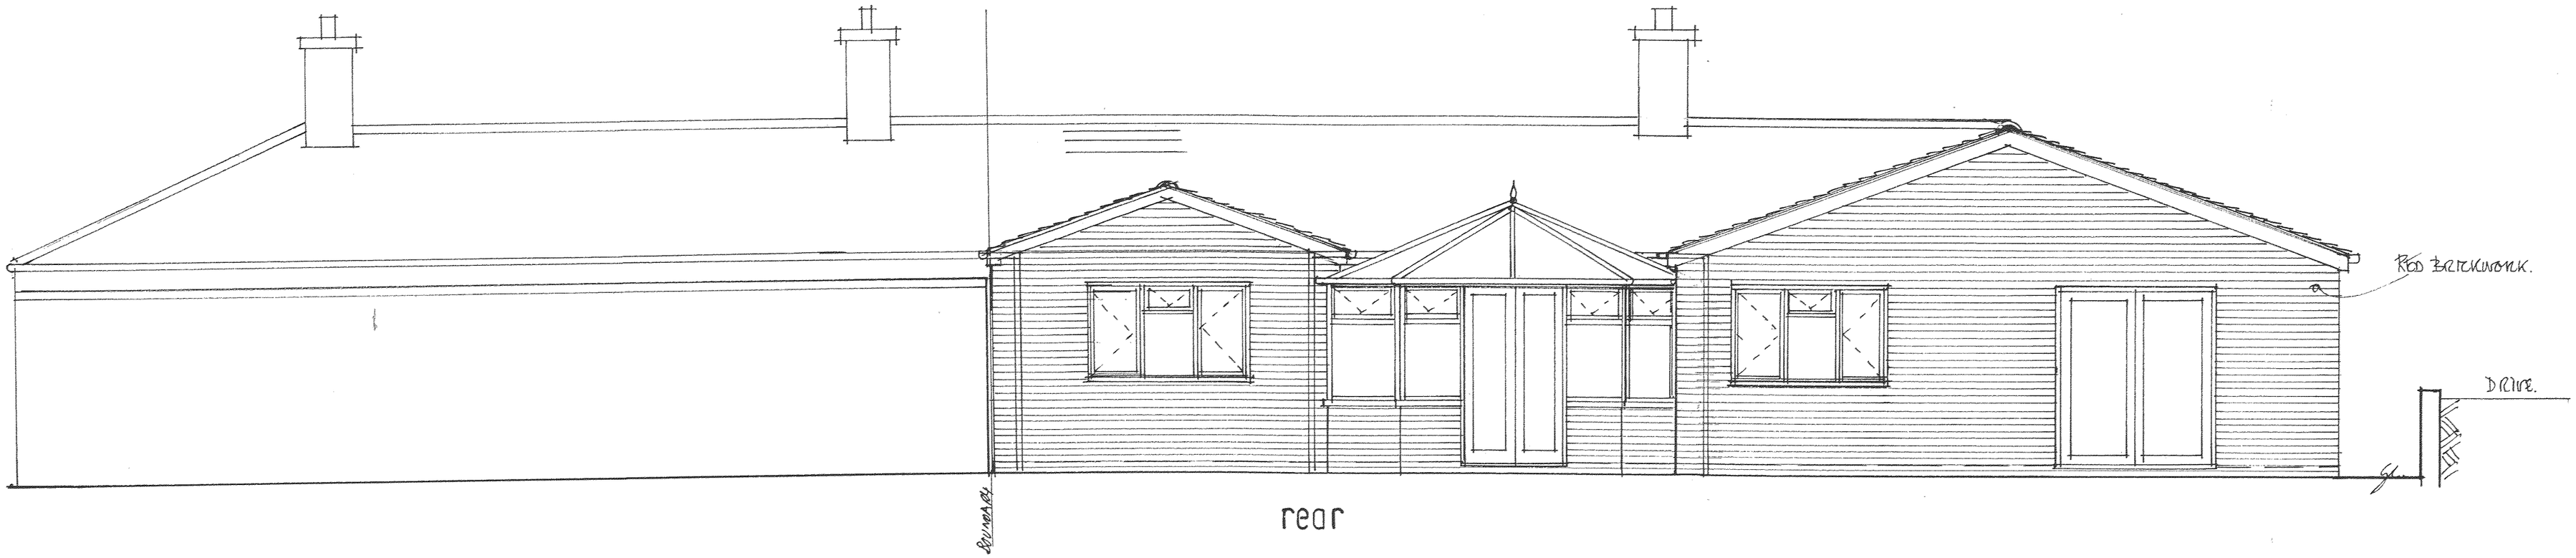

rear

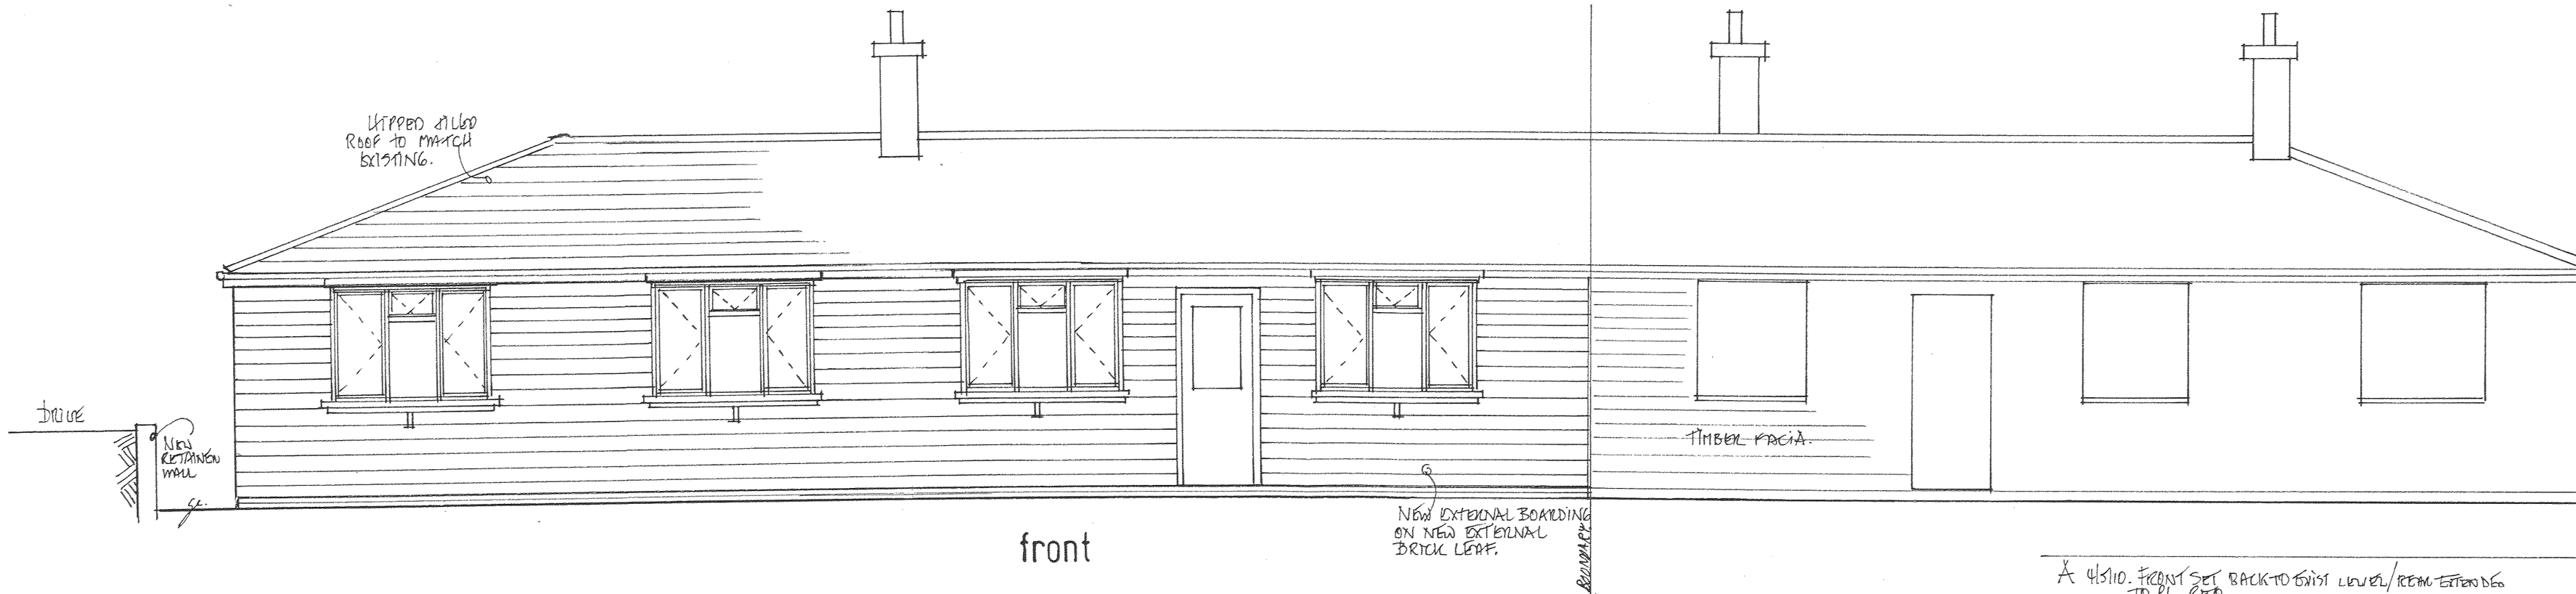

front

PROPOSED ELEVATIONS

DEVELOPMENT SERVICES
5 MAY 2010
RECEIVED

A 4/5/10. FRONT SET BACK TO EXIST LEVEL/REAR EXTENDED TO PL. REQ.

sheet A2

DESIGN 30
TEL: 01283 211118

MR PARKINSON

253 STATION RD
MARKET BOSWORTH

0 1 2 3 4
1·50

APR 2010 | 1·50

11261·2 | A

ALL DIMENSIONS TO BE CHECKED ONSITE