

THIS DRAWING IS COPYRIGHT
DIMENSIONS ARE NOT TO BE SCALED FROM THIS DRAWING
ELECTRONIC DATA IS NOT TO BE AMENDED/DELETED WITHOUT AXONBECKETT PERMISSION


REV	DATE	INIT	DESCRIPTION
A	13-07-10	NJA	LOCATION PLAN PARAMETERS EXTENDED

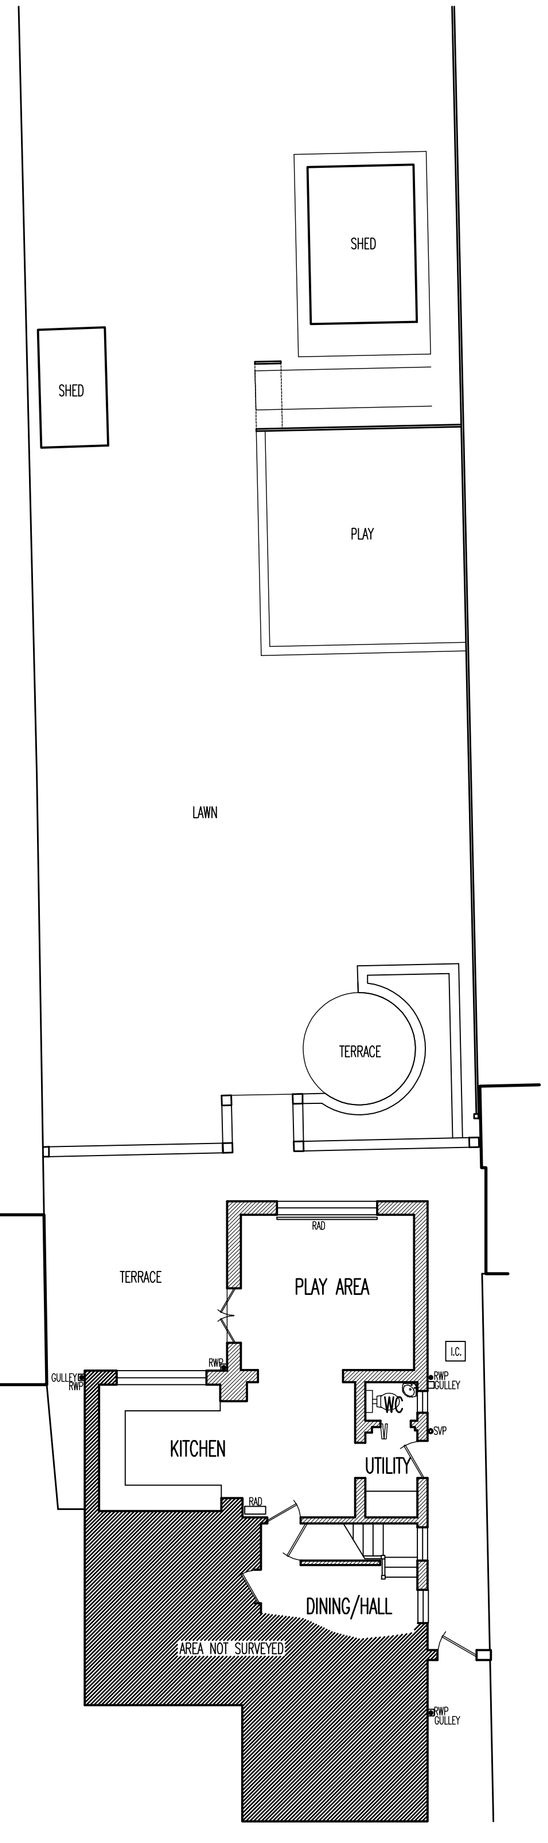


GROUND FLOOR PLAN

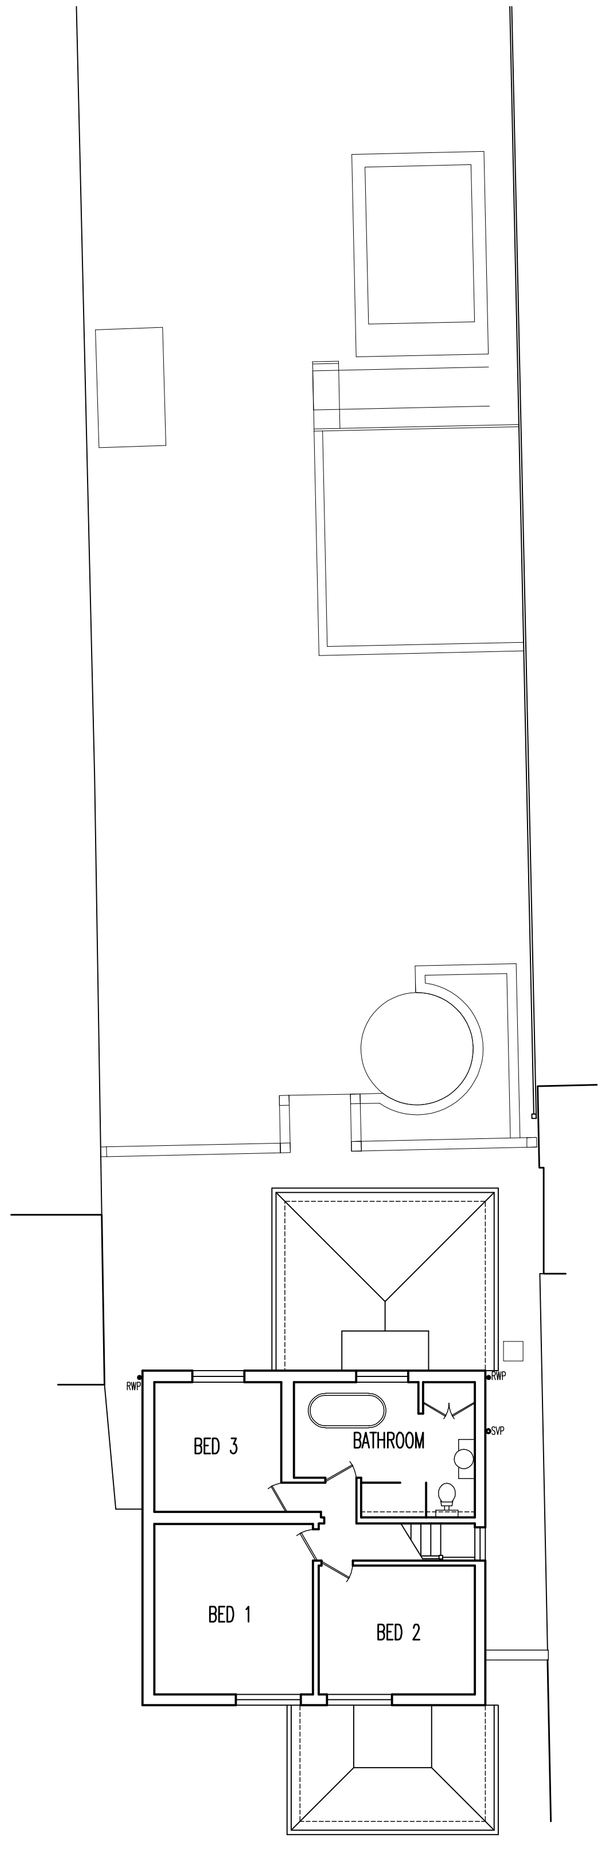

FIRST FLOOR PLAN

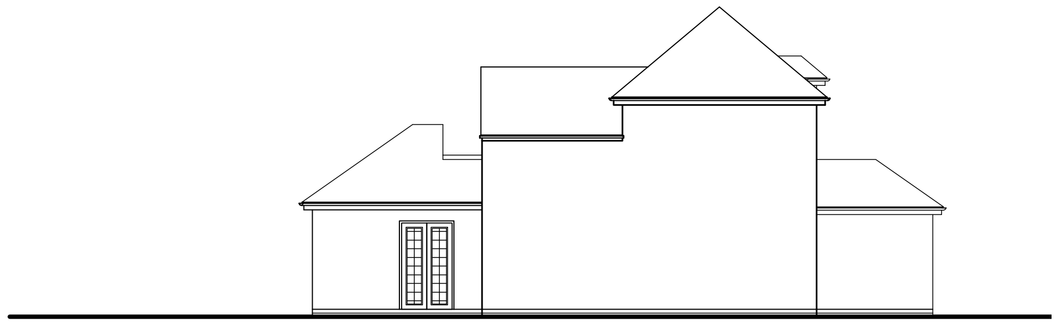


WEST ELEVATION

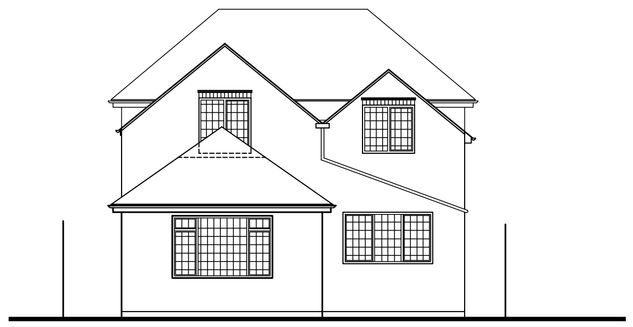

NORTH ELEVATION



EAST ELEVATION

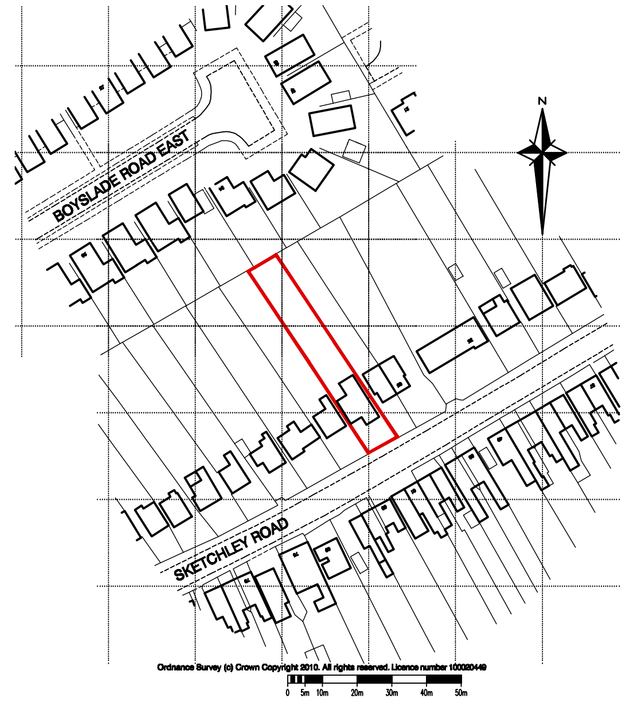

LOCATION PLAN 1:1250

DISCLAIMER NOTES:

DRAWING SUBJECT TO FOLLOWING CONDITIONS:

SITE LEVEL SURVEY
MEASURED BUILDING SURVEY
CONFIRMATION OF LEGAL BOUNDARY & EASEMENTS
GROUND INVESTIGATION BY OTHERS
STATUTORY AUTHORITY SERVICES INVESTIGATION
PLANNING AUTHORITY COMMENTS/APPROVAL
HIGHWAY AUTHORITY COMMENTS/APPROVAL
CONSERVATION OFFICER COMMENTS/APPROVAL
FLOOD RISK ASSESSMENT
PARTY WALL ACT 1996

AXONBECKETT
ARCHITECTS
MASTERPLANNERS
W5 The Quarters, 65 Druid St,
Hinckley, Leicestershire,
LE10 1QG, England
T: 01455 633556
F: 01455 233773
E: mail@axon-beckett.com
W: www.axon-beckett.com
RIBA Chartered Practice

CLIENT
Mr & Mrs D Todd

PROJECT
Proposed Residential Extension & Garden Studio
30 Sketchley Road
Burbage

STATUS	DATE	
Survey	07-07-10	
DRAWN	CHECKED	SCALE
nja	drh	1:100/1250

DRAWING
Existing Plans & Elevations

DRAWING No.	REVISION
10986-PL01	A