EXISTING

MR & MRS M WATKINS
25 ELIZABETH ROAD
HINCKLEY LE10 0QY

DEVELOPMENT SERVICES
2 0 DEC 2007
RECEIVED

GROUND FLOOR PLAN

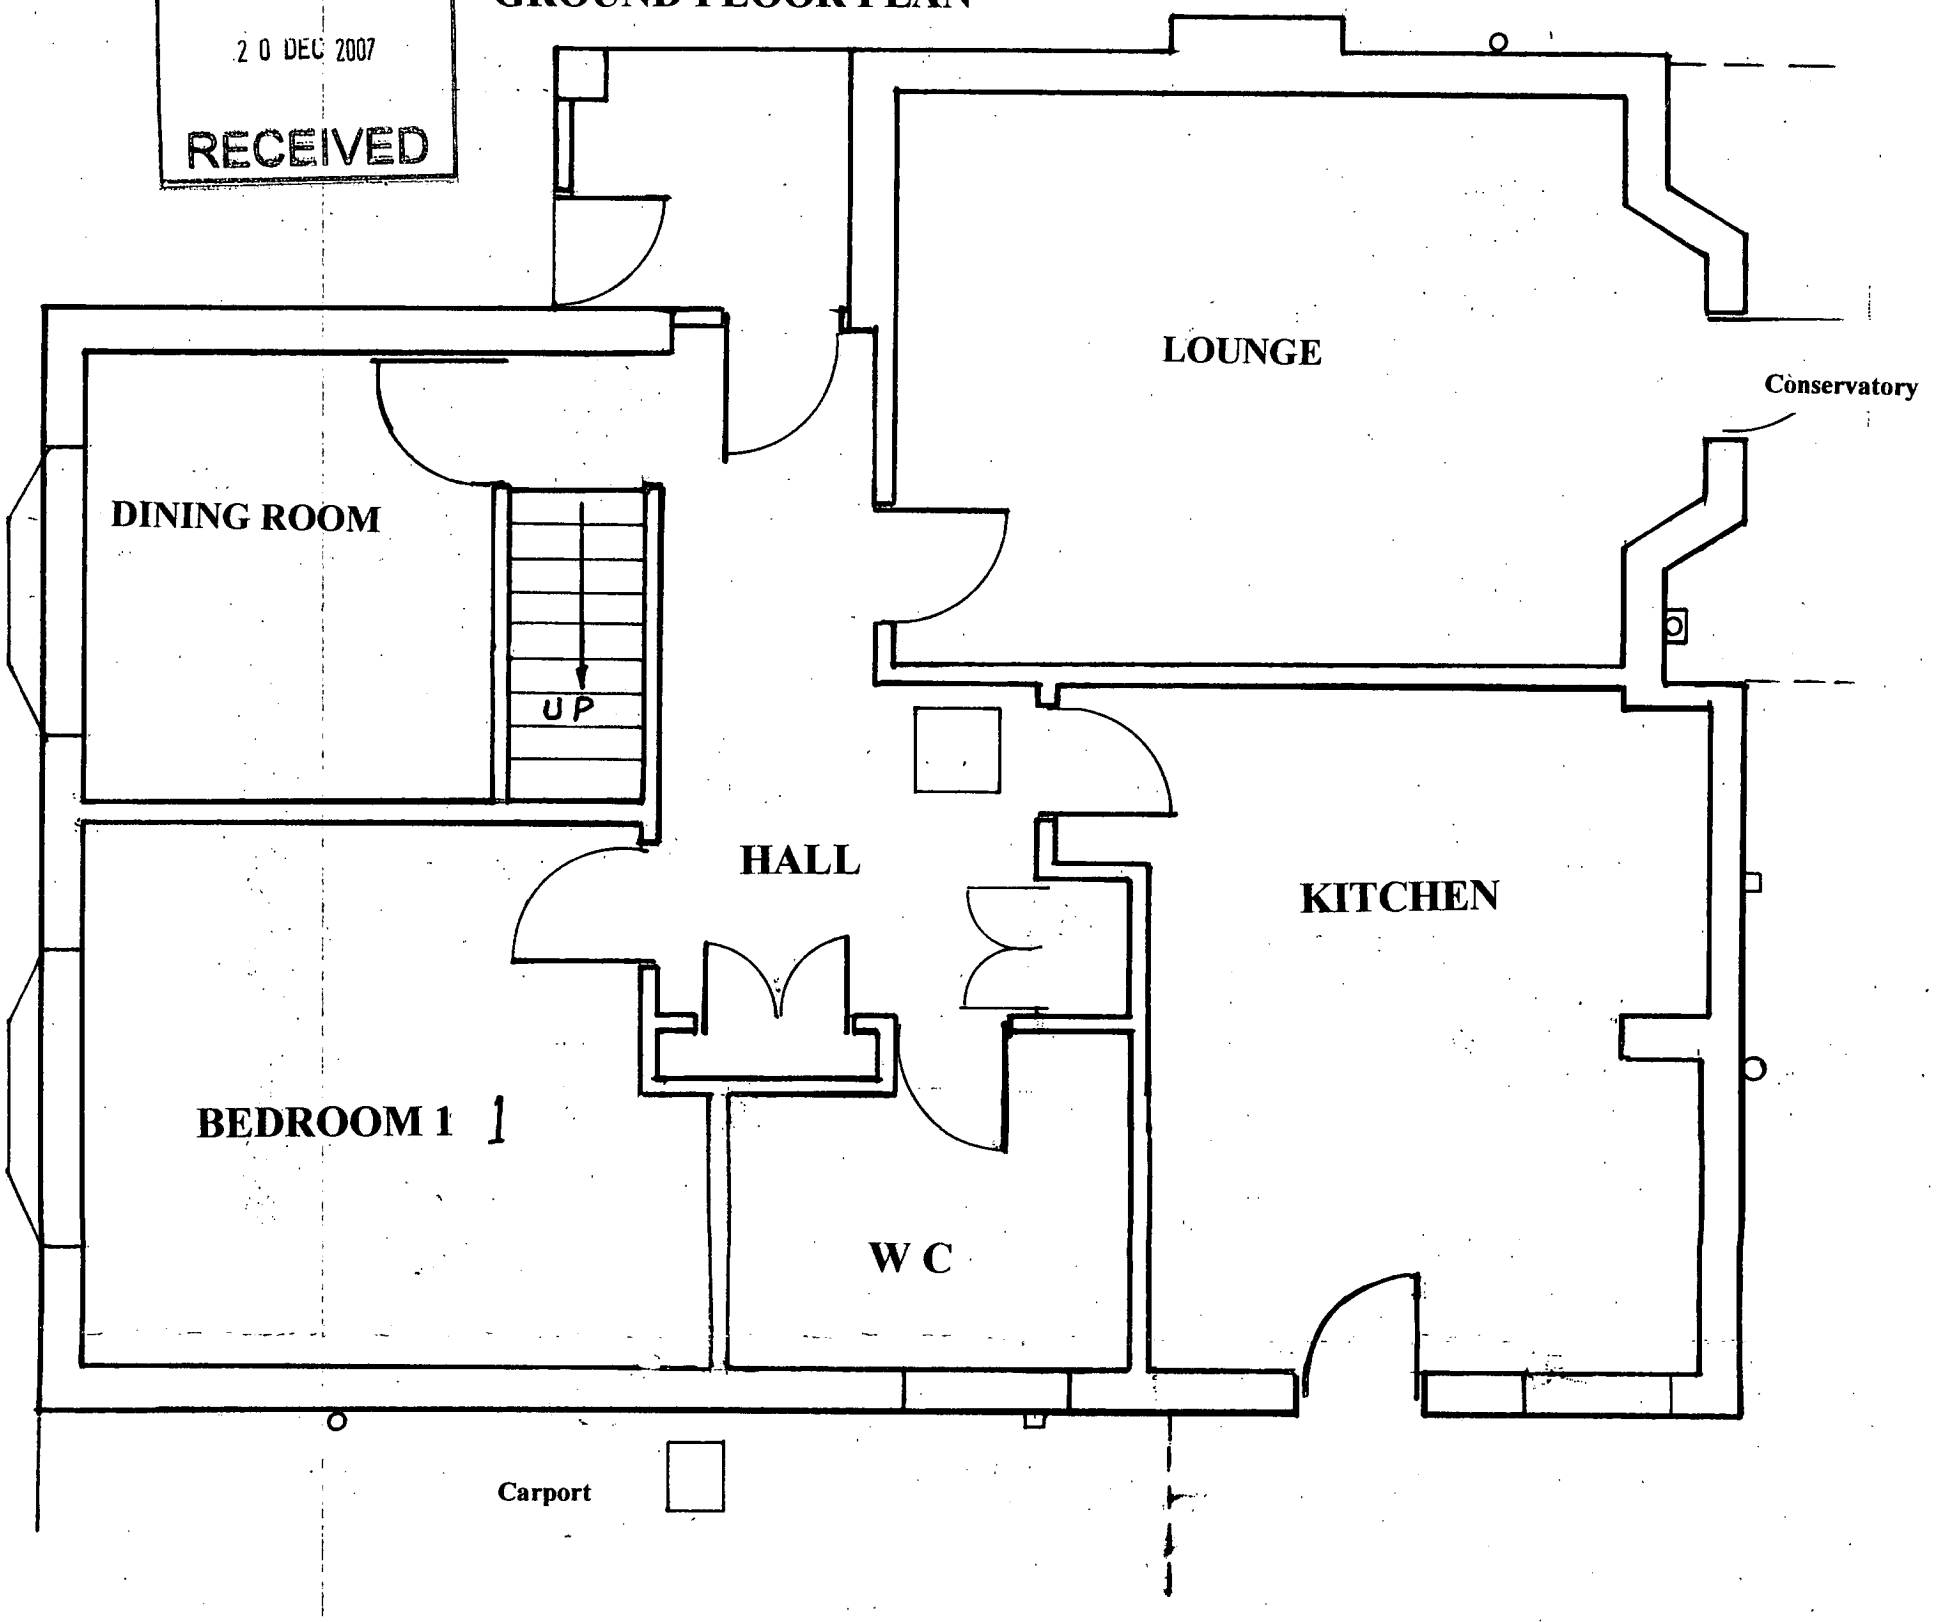

FIRST FLOOR PLAN

SCALE 1:50

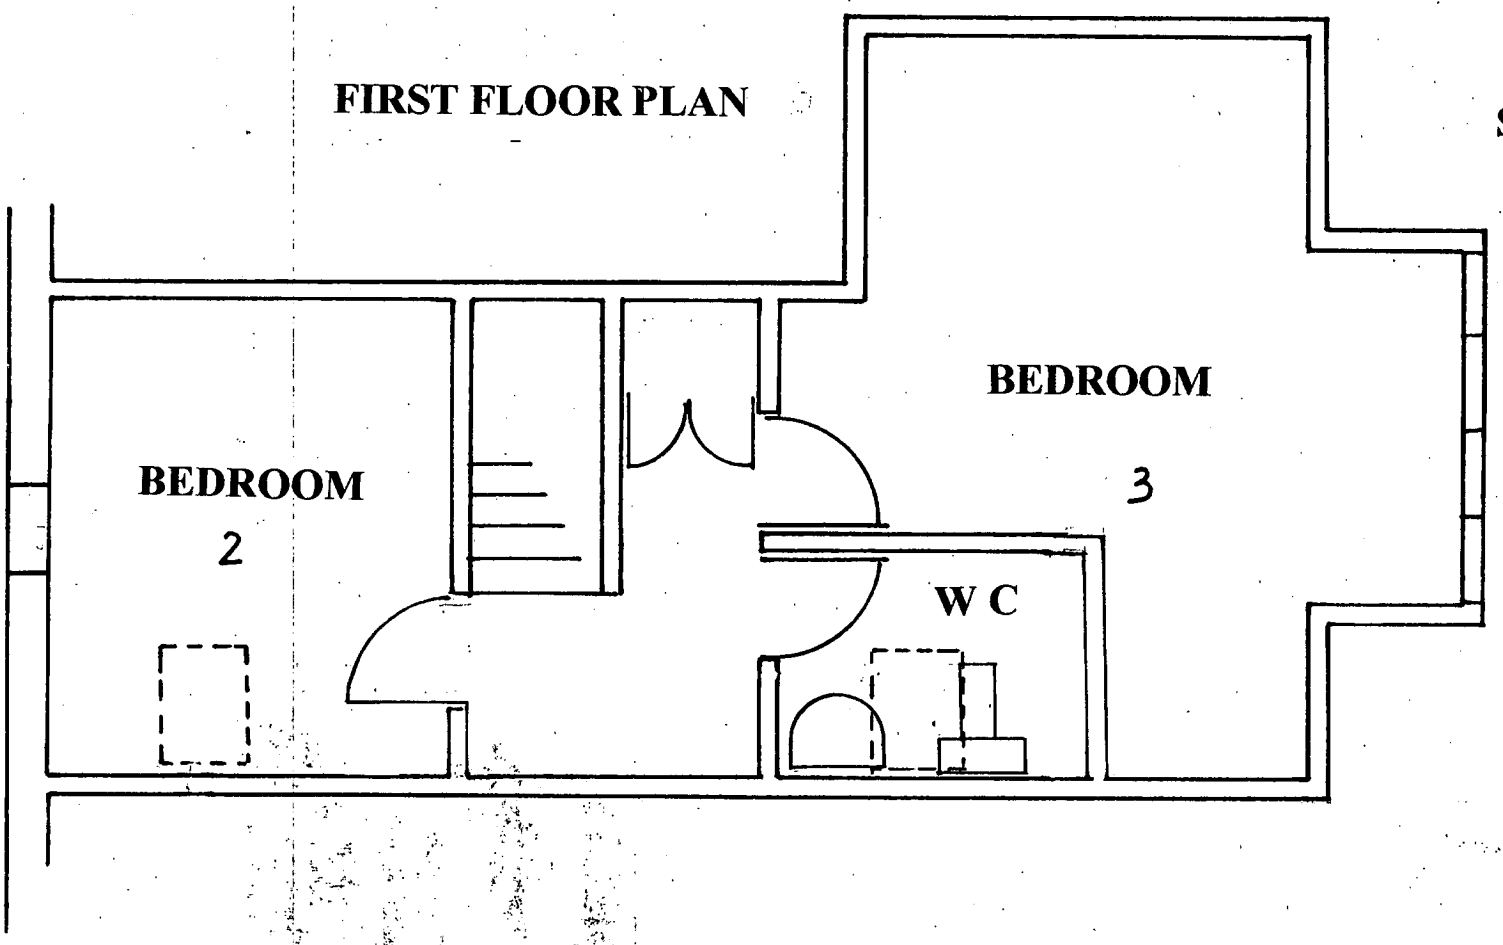

25 ELIZABETH ROAD HINCKLEY

MR & MRS M WATKINS