
DEVELOPMENT SERVICES
14 NOV 2007
RECEIVED

Tithe Farm Barton Road Congerston e

Site Location Plan

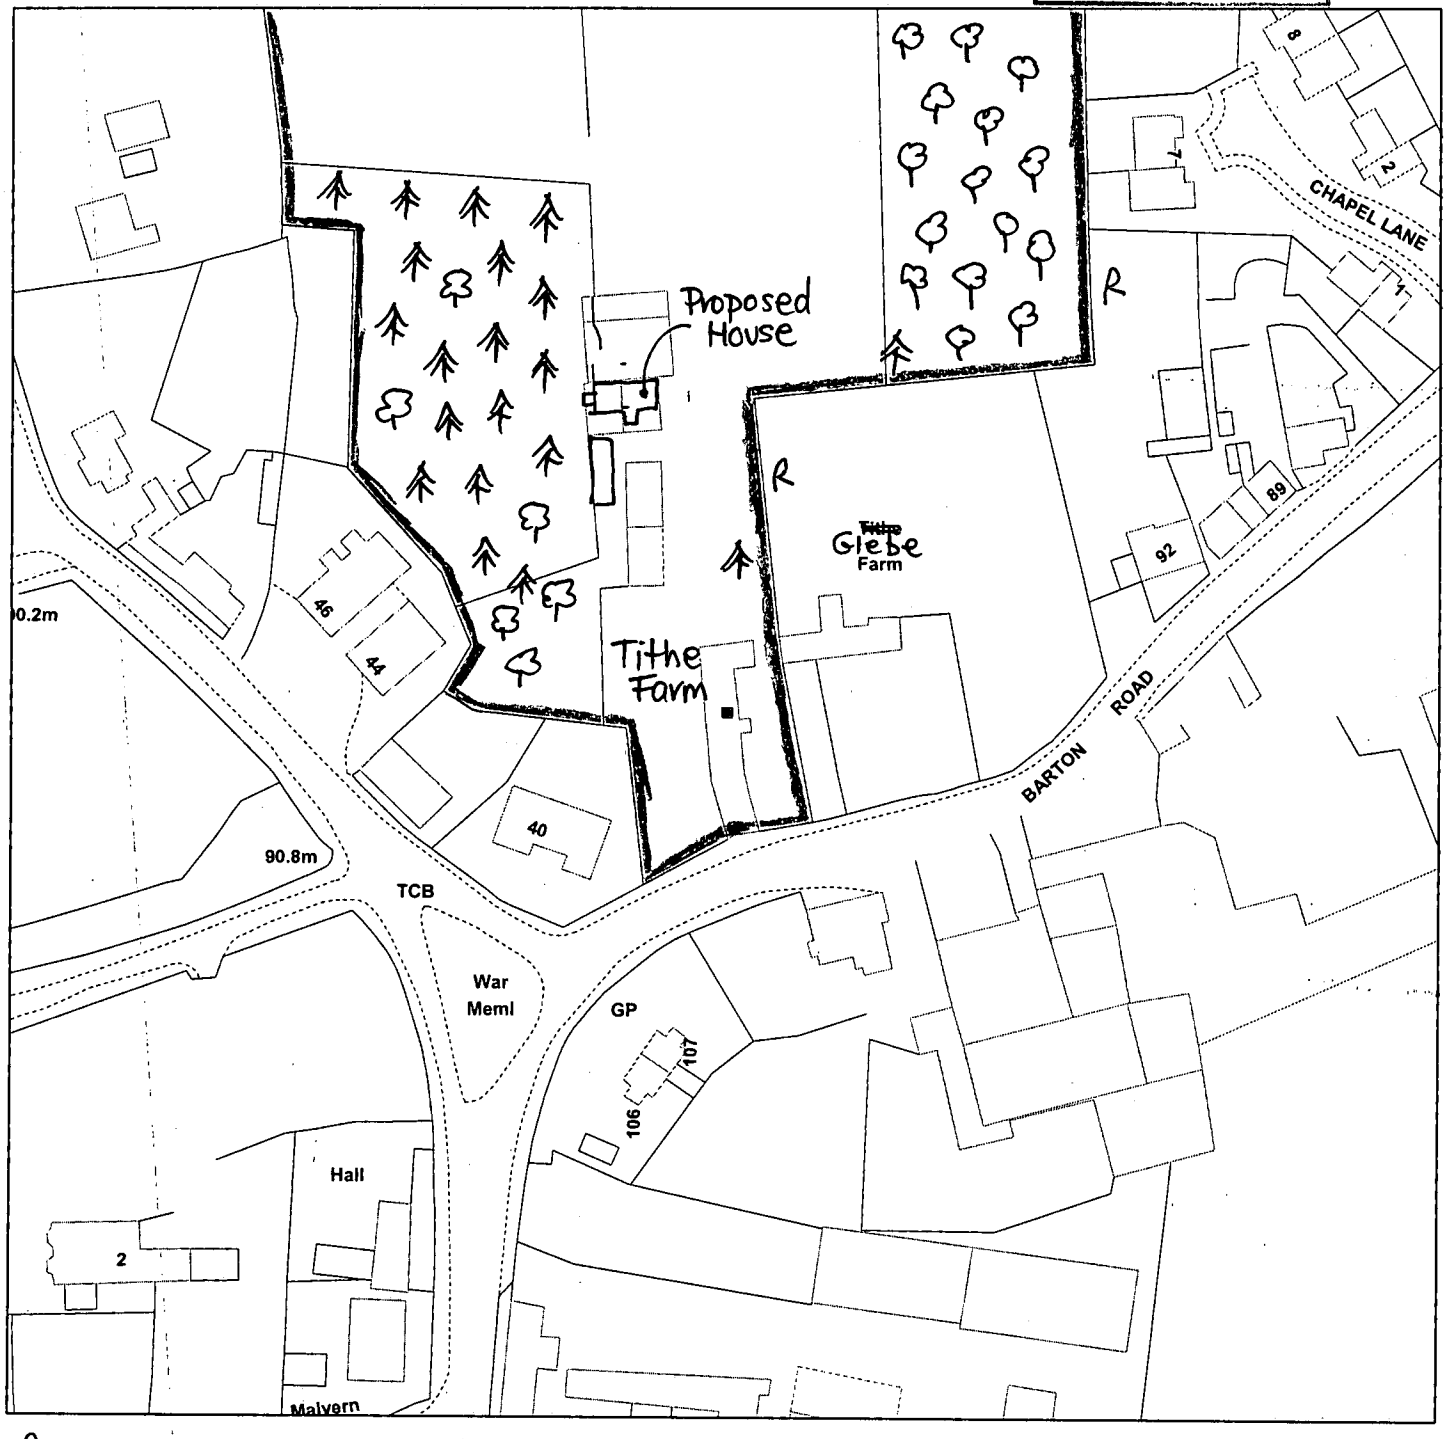

for PCP & JG Harris

Scale : 1:1250

Reproduced from the Ordnance Survey map with the permission of the Controller of Her Majesty's Stationery Office © Crown Copyright 2000.

Unauthorised reproduction infringes Crown Copyright and may lead to prosecution or civil proceedings.


Organisation	HBBC
Department	Development and Culture
Comments	Not Set
Date	07 November 2007
SLA Number	Not Set

*Produced using ESRI (UK)'s MapExplorer 2.0 - **http://www.esriuk.com***

DEVELOPMENT SERVICES
22 NOV 2007
RECEIVED

Tithe Farm Barton Road Congerstone

Site Location Plan

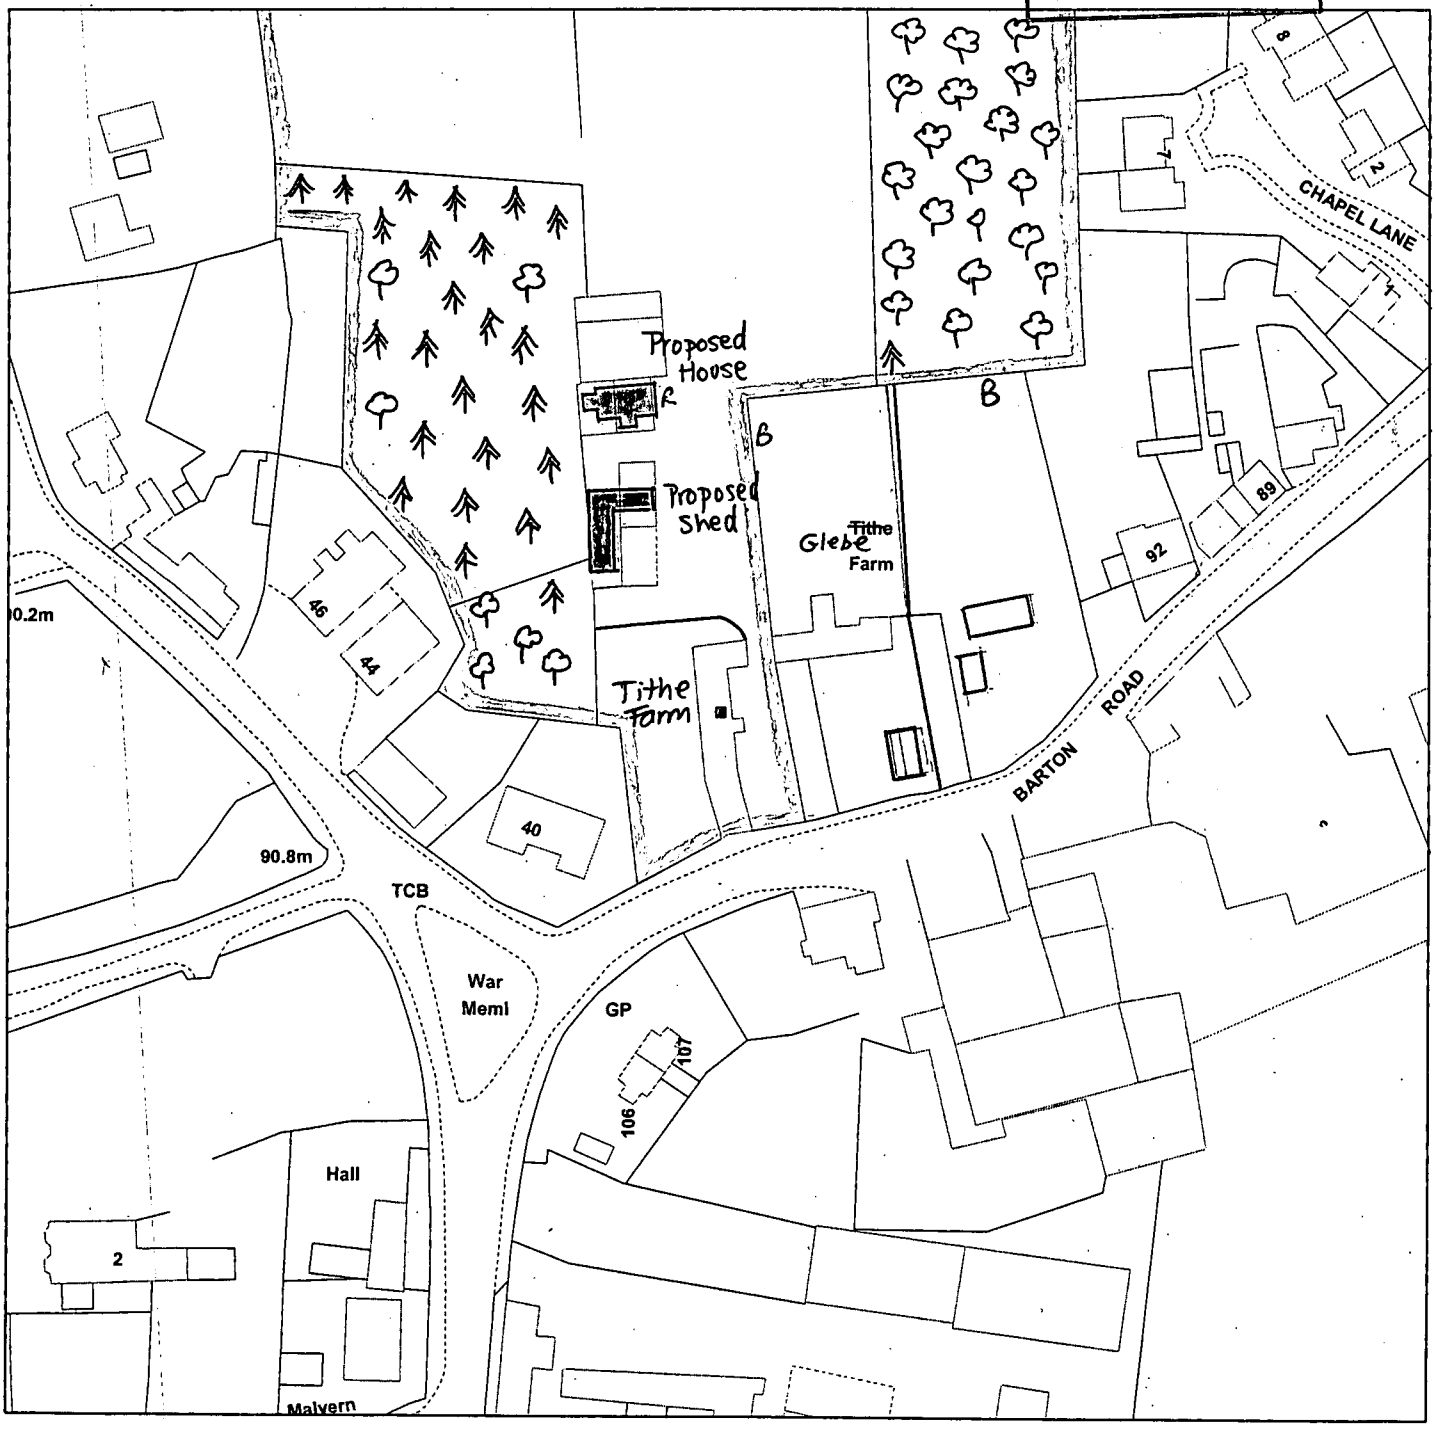

Scale : 1:1250

Reproduced from the Ordnance Survey map with the permission of the Controller of Her Majesty's Stationery Office © Crown Copyright 2000.


Unauthorised reproduction infringes Crown Copyright and may lead to prosecution or civil proceedings.

Organisation	HBBC
Department	Development and Culture
Comments	Not Set
Date	07 November 2007
SLA Number	Not Set

*Produced using ESRI (UK)'s MapExplorer 2.0 - **http://www.esriuk.com***

Tithe Farm, Barton Road, Congerstone

Site Location Plan

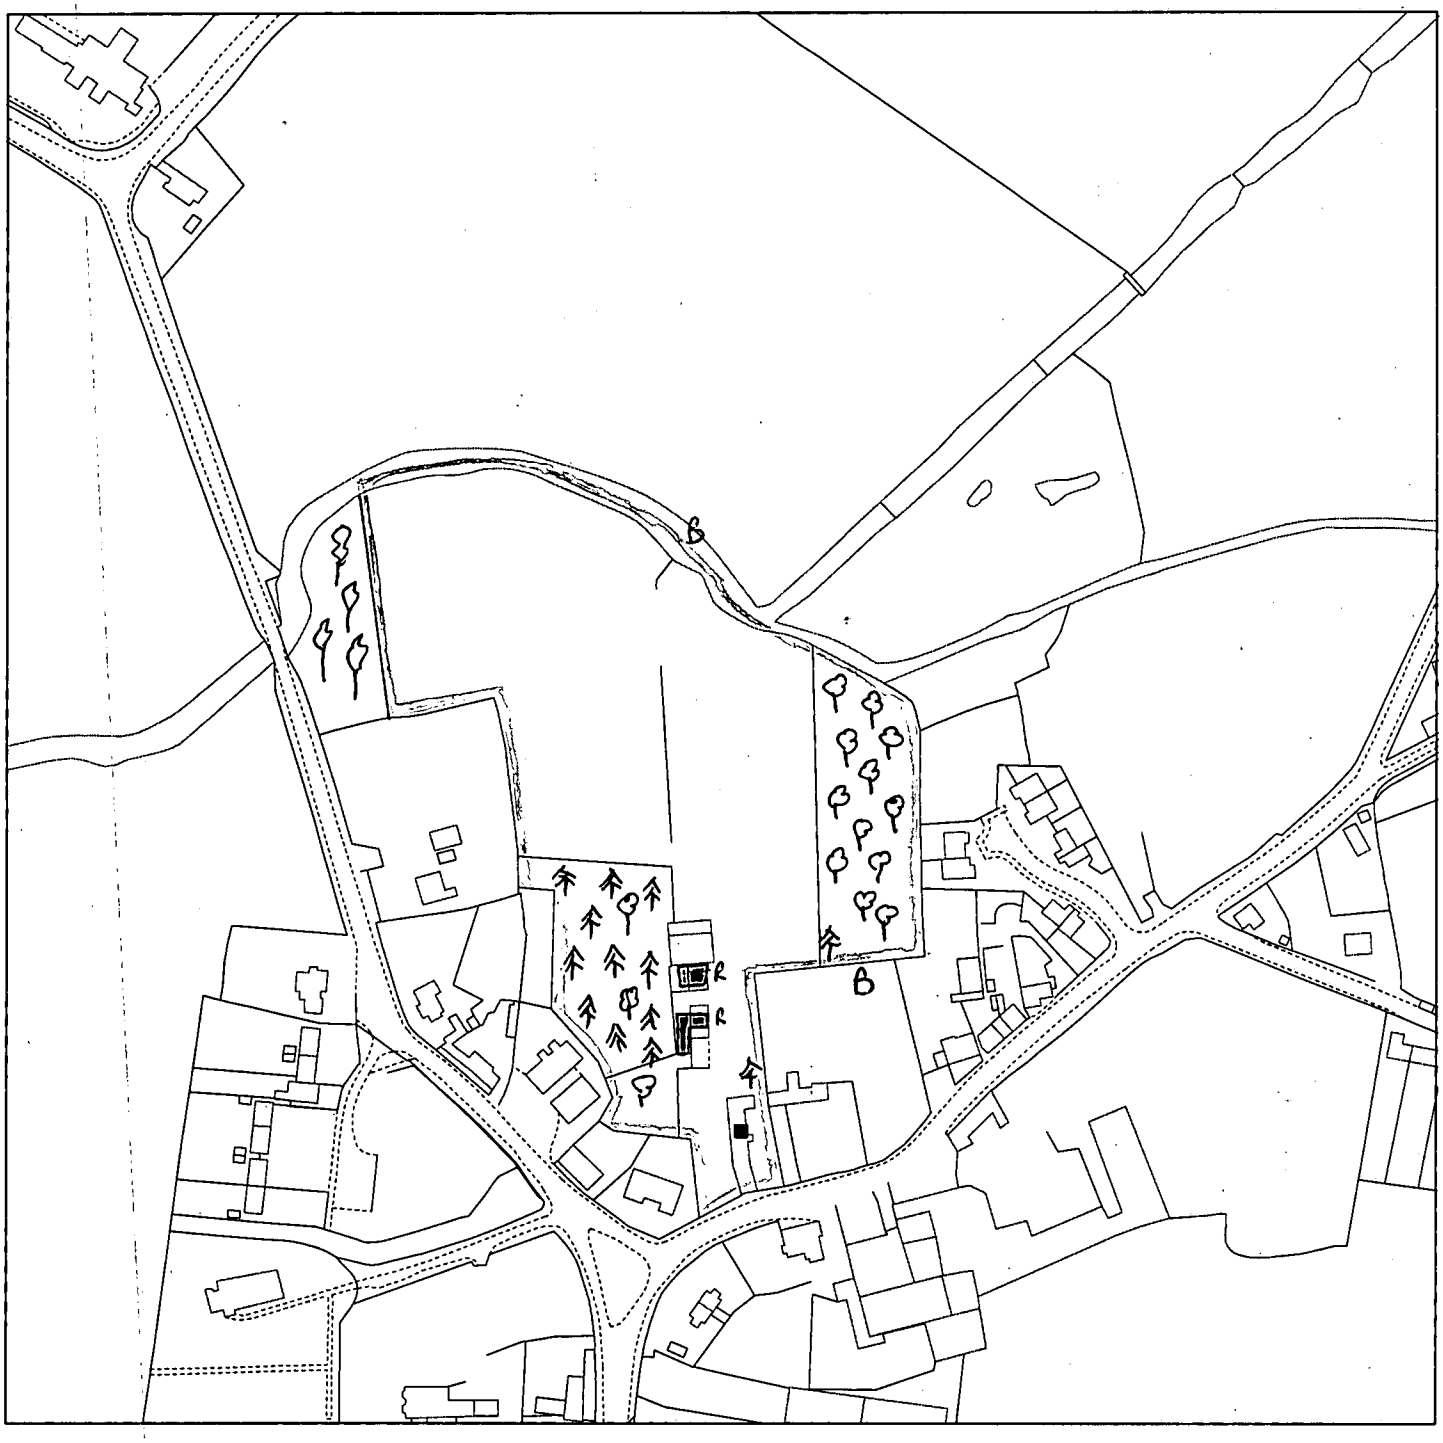

Scale : 1:2500

Reproduced from the Ordnance Survey map with the permission of the Controller of Her Majesty's Stationery Office © Crown Copyright 2000.

Unauthorised reproduction infringes Crown Copyright and may lead to prosecution or civil proceedings.

Organisation	HBBC
Department	Development Services
Comments	Do Not Copy
Date	26 November 2007
SLA Number	LA 100018489

*Produced using ESRI (UK)'s MapExplorer 2.0 - **http://www.esriuk.com***