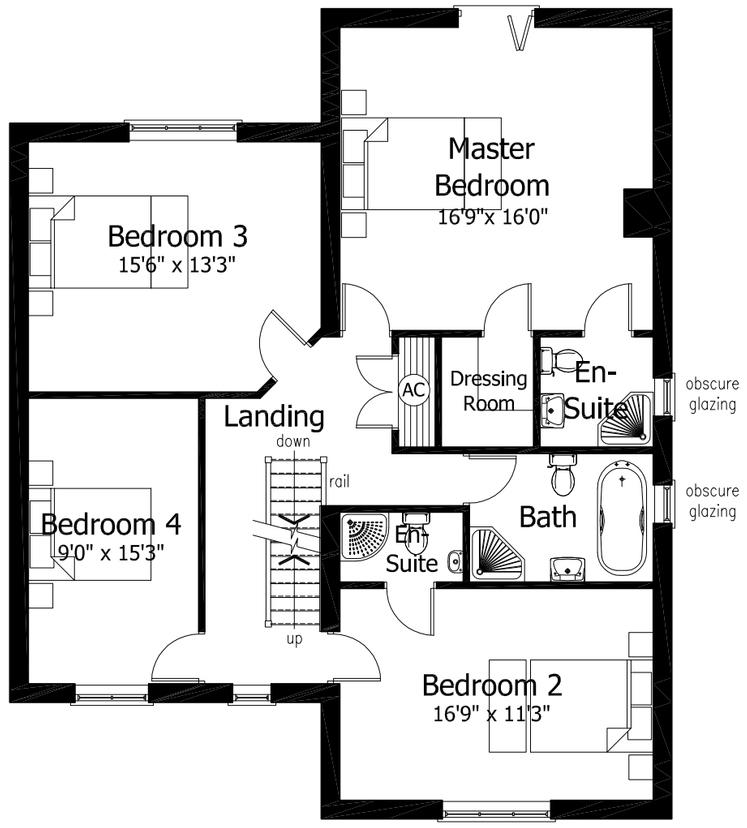

Proposed First Floor Plan
Scale 1:100

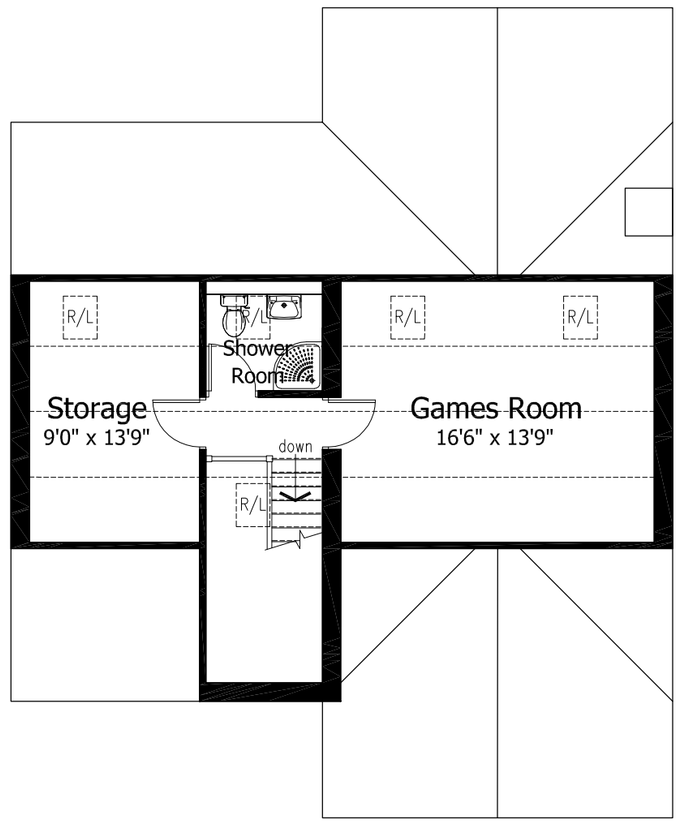

Proposed Second Floor Plan
Scale 1:100

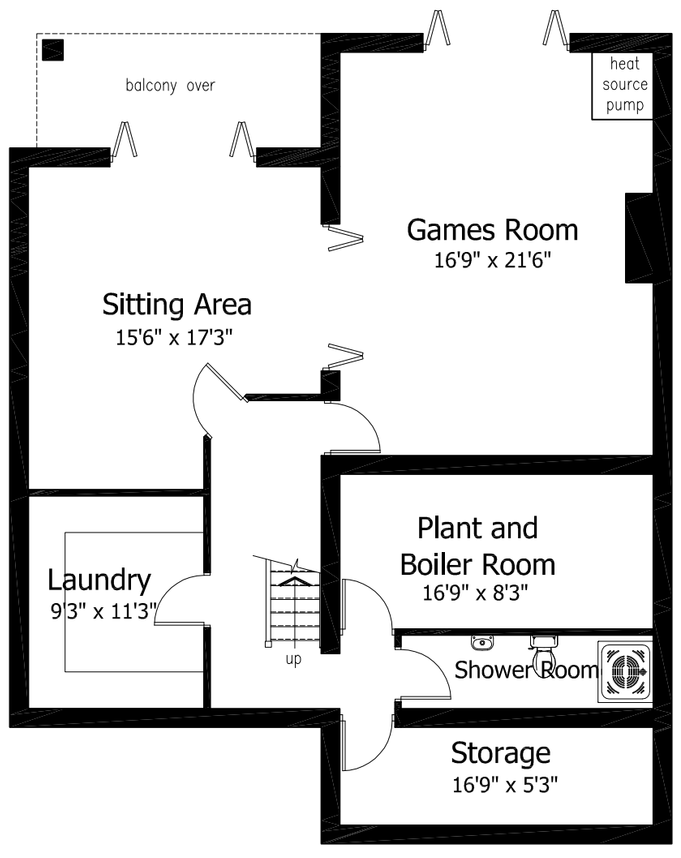

Proposed Basement Plan
Scale 1:100

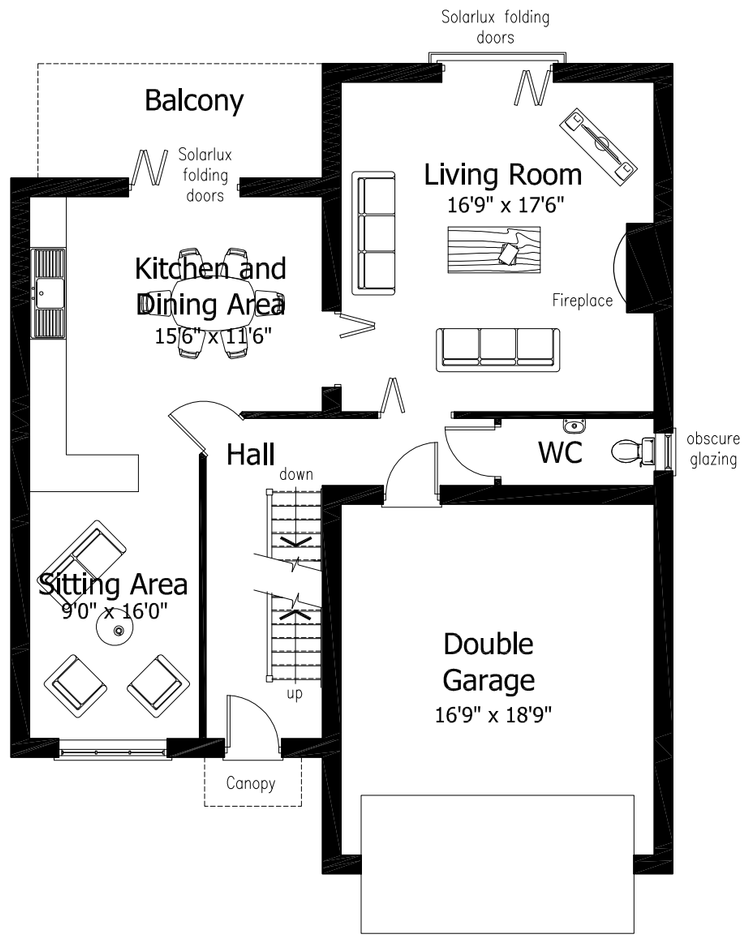

Proposed Ground Floor Plan
Scale 1:100

DETAILED PLANNING PROPOSALS

PROPOSED NEW DWELLING ~ CHESTNUT FARM ~ STANTON LANE ~ THORNTON ~ LEICESTERSHIRE

B	Information added	Nov 08
A	Information added	Oct 08

Revisions :

Figured dimensions must be taken in preference to scaled dimensions and any discrepancies are to be referred to David Granger Architectural Design Limited. Contractors, subcontractors and suppliers must verify all dimensions on site before commencing any work or making any workshop drawings. All drawings are copyright of David Granger Architectural Design Limited.

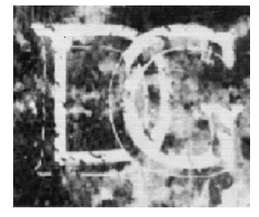

DAVID GRANGER
Architectural Design Limited

Project
Proposed New Dwelling
Chestnut Farm, Stanton Lane,
Thornton,
Leicestershire

Drawing Title
Detailed Planning Proposals
Sheet 3 of 4

Client
Mr and Mrs D Russell

Drawing No.
08.2368.06B

Date	Scale
Sept 08	1:200
Drawn by	Checked by
MS	DG

The Old Dairy, Mill St., Packington,
Ashby-de-la-Zouch, Leics. LE65 1WN
Tel: 01530 560939 Fax: 01530 560115
www.davidgrangerdesign.com
Company Reg. No. 5068912