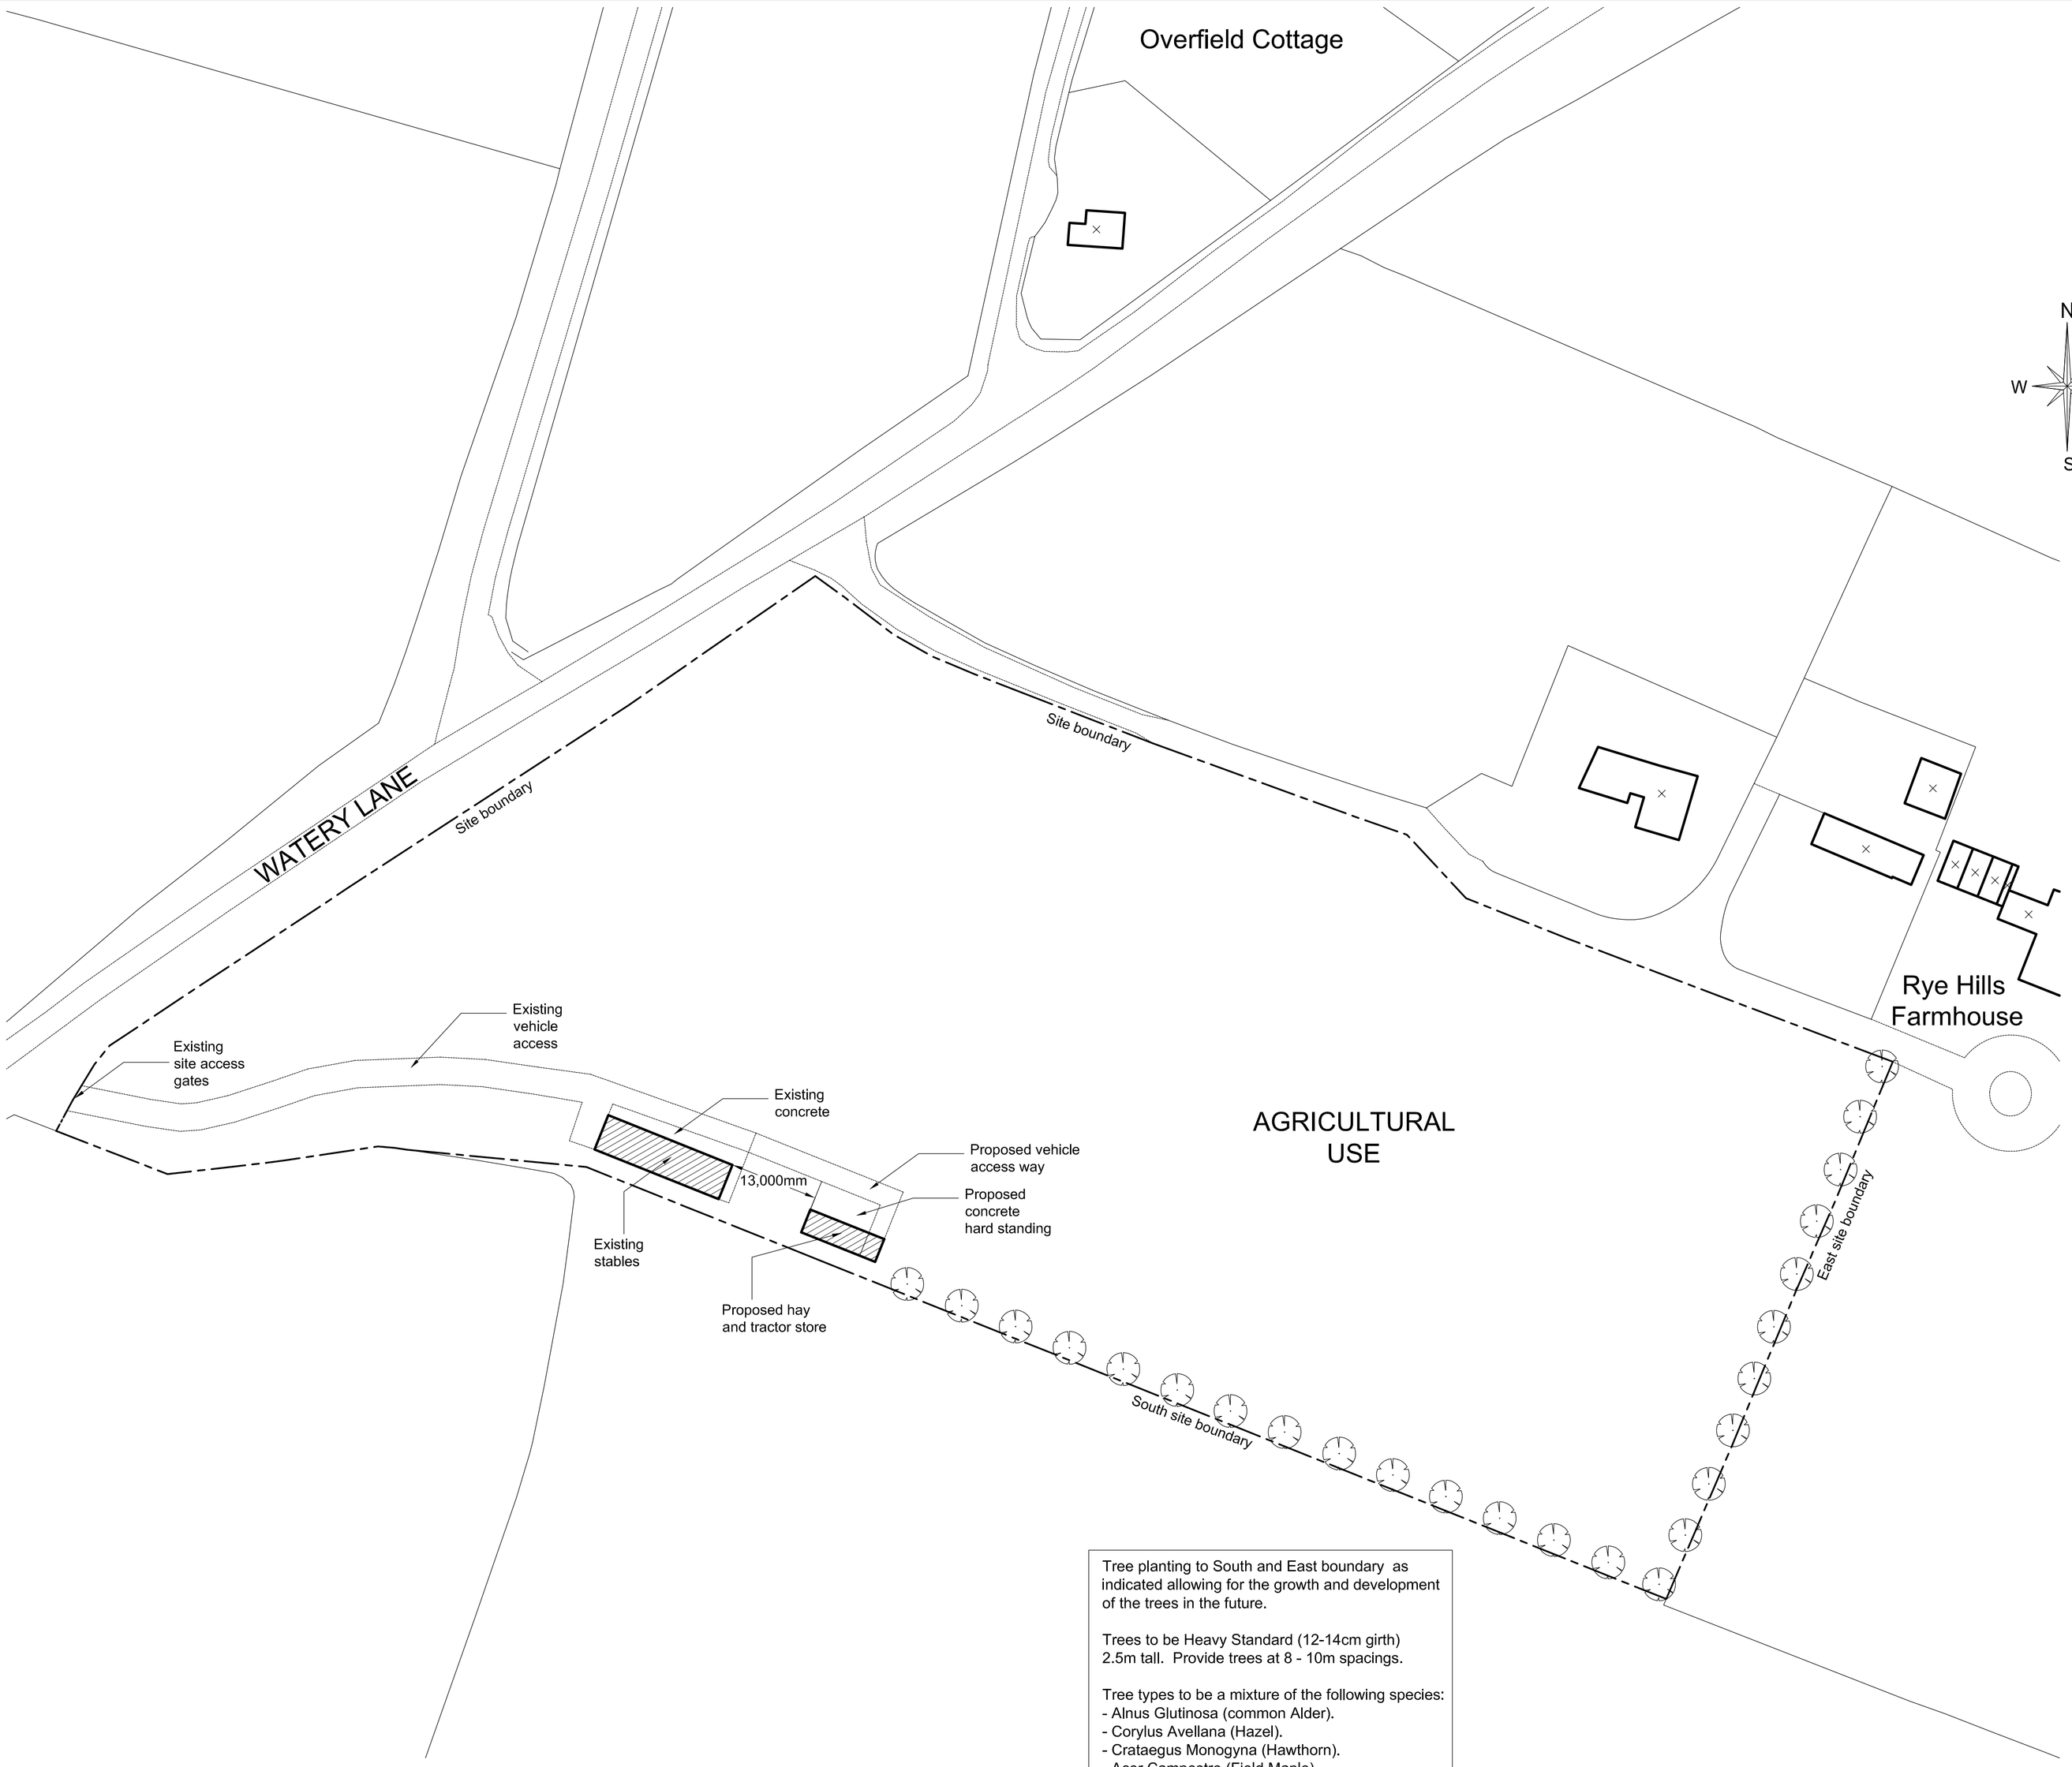


Tree planting to South and East boundary as indicated allowing for the growth and development of the trees in the future.

Trees to be Heavy Standard (12-14cm girth) 2.5m tall. Provide trees at 8 - 10m spacings.

Tree types to be a mixture of the following species:
- Alnus Glutinosa (common Alder).
- Corylus Avellana (Hazel).
- Crataegus Monogyna (Hawthorn).
- Acer Campestre (Field Maple).
- Fagus Sylvatica (Beech).
- Quercus Robur (English Oak).
- Fraxinus Excelsior (Ash).

# PROPOSED SITE PLAN

| REV: | DATE: | DESCRIPTION: | BY: |
|---|---|---|---|
| A | 20/11/08 | Tree planting added as requested by Planning Department. | PF |

ARCHITECTURAL & BUILDING DESIGN SERVICES LTD
PO BOX 7291, Alfreton, Derbyshire, DE55 9BA
Tel: 01773 830057 Fax: 01773 830742 Mobile: 07967 910 859
E-mail: abds@abds.biz Web Site: www.abds.biz

PROJECT:
PROPOSED HAY AND TRACTOR STORE

DRAWING TITLE:
PROPOSED SITE PLAN

PROJECT ADDRESS:
OVERFIELD STABLES
WATERY LANE, SHEEPY MAGNA
WARWICKSHIRE, CV9 3RG

CLIENT:
Mr and Mrs Lyons

DATE: September 2008 SCALE: 1 : 500 FORMAT: A1

| DRAWN: MS | DRG NO: 0345 / 11 | REVISION: A |
|---|---|---|
| CHECKED: CF | Actual Size. 0 10mm | |
| APPROVED: | | |