
DISCONS

© This drawing/disk and the works depicted are the copyright of Buiding Design Group Ltd and may not be reproduced or amended, execpt by written permission. No liability will be accepted for any amendments made by other persons.

Do not scale figured dimensions only are to be taken from this drawing

NOTES

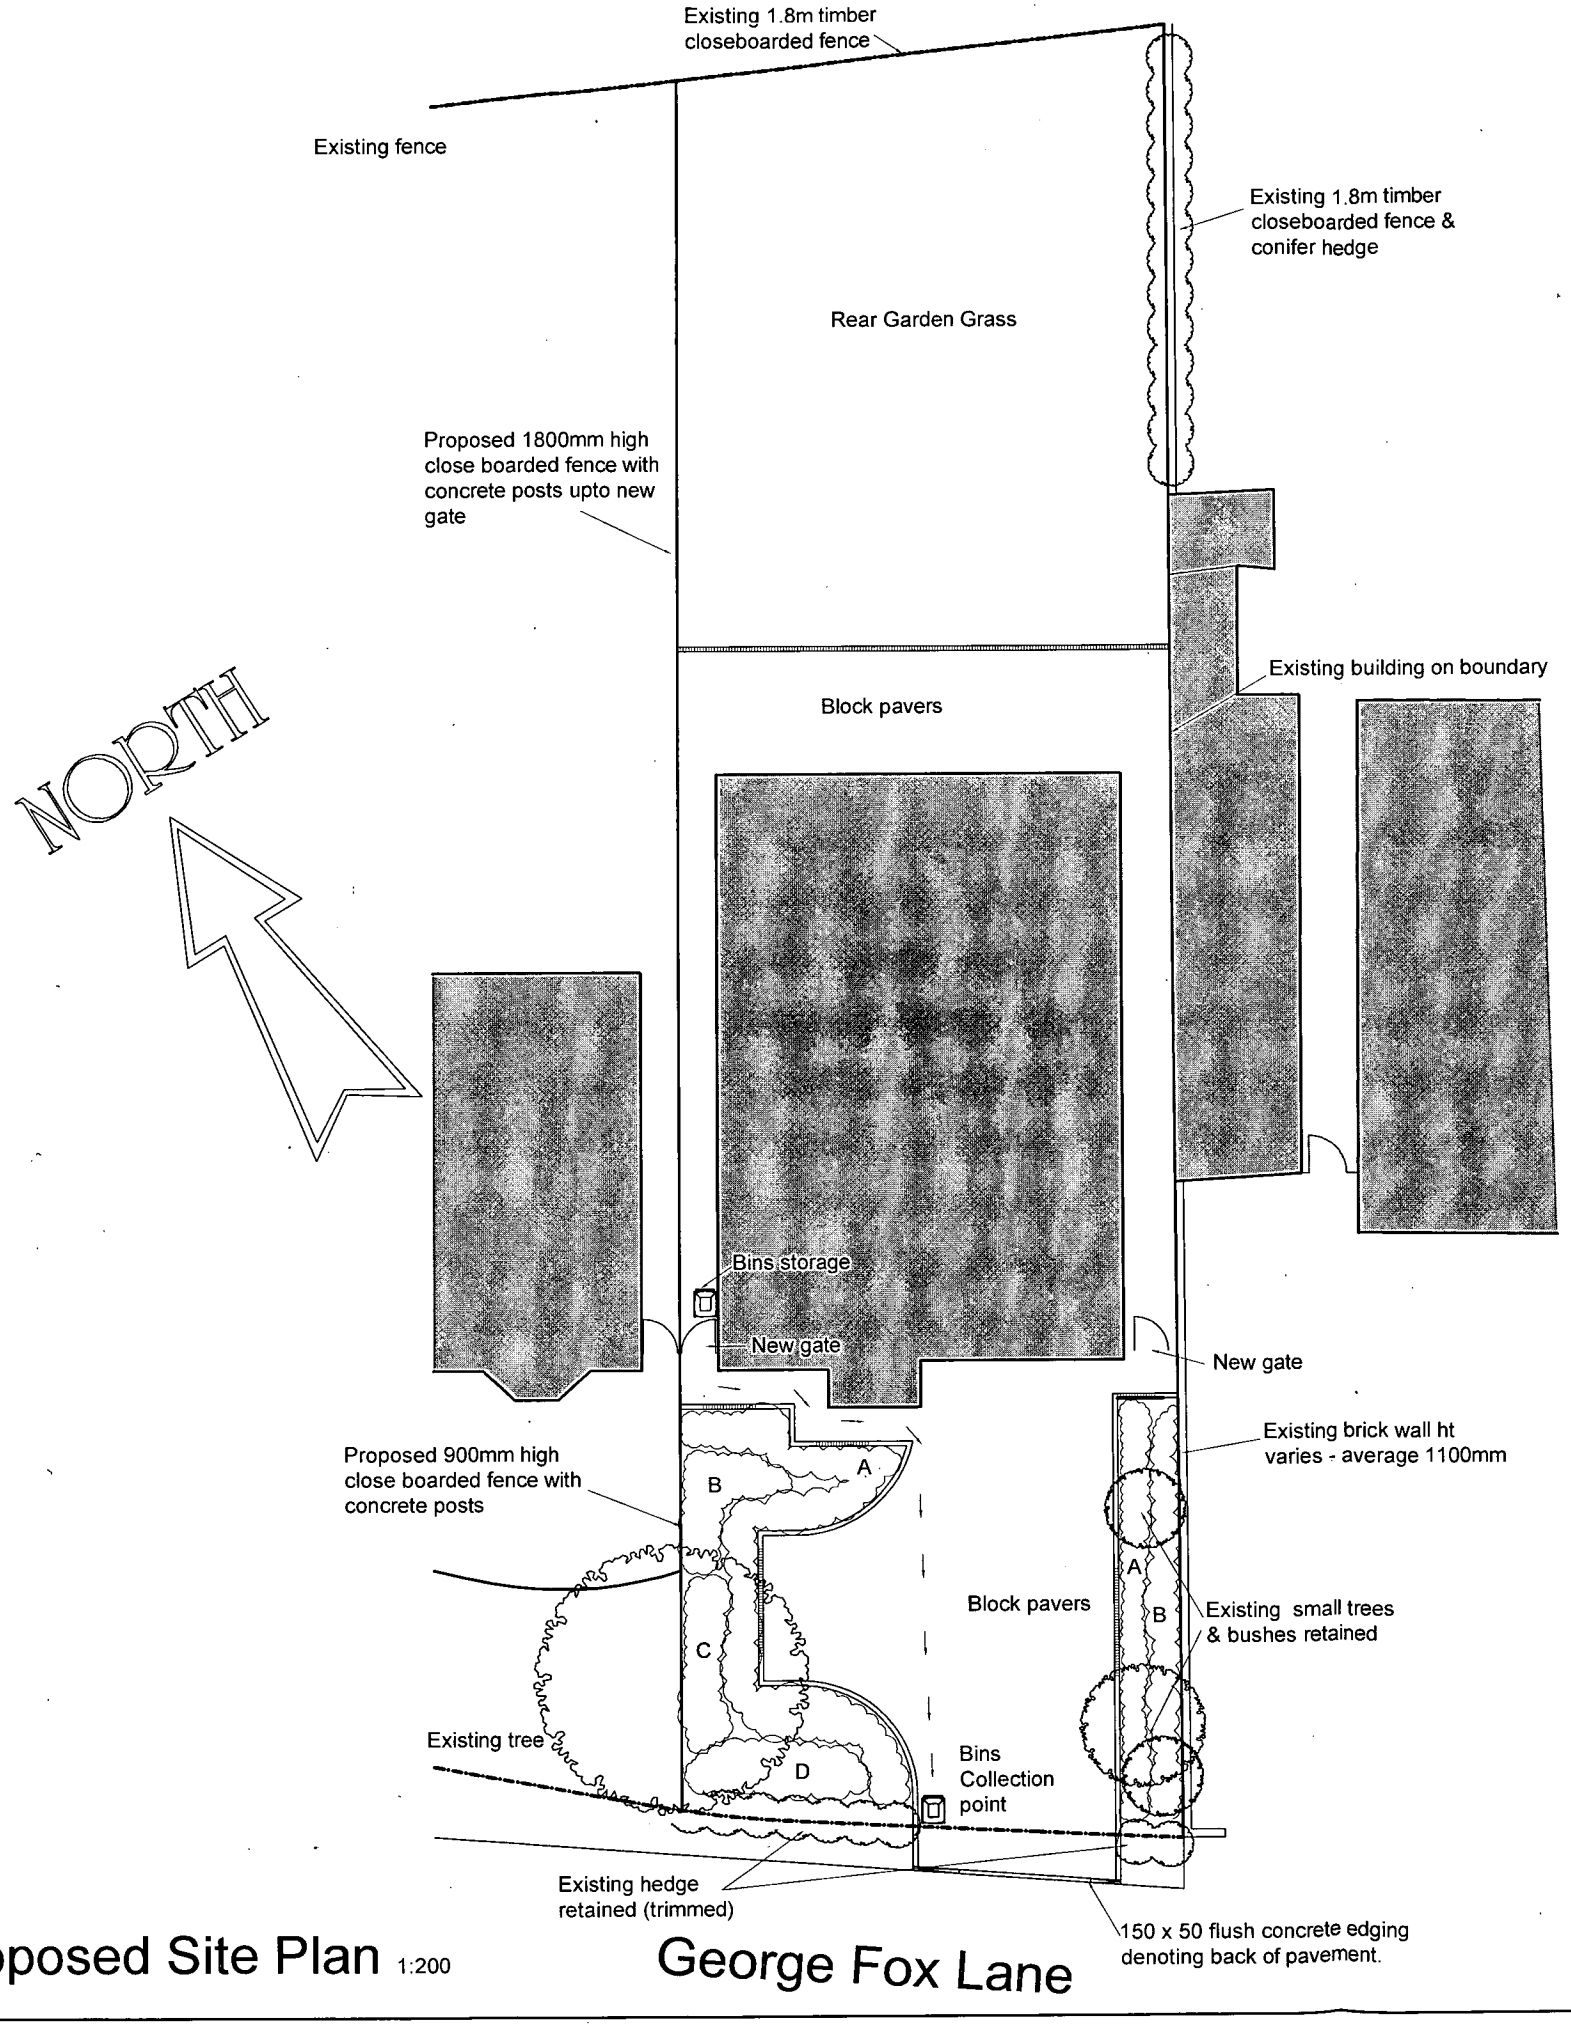

Proposed Site Plan 1:200

George Fox Lane

PLANTING SCHEDULE

A	Mixture of Berberis Candidula & Erica Cainea	-	Plant at 7 per m2
B	Lonicera Nitida	-	Plant at 3 per m2
C	Berberis Gagnepainii	-	Plant at 3 per m2
D	Mahonia Aquifoluim	-	Plant at 3 per m2

All landscaping to be provided prior to occupation.

PAVING/PARKING

Block Pavers - Marshalls standard block paving colour brindle

0m 5m

Rev A - Bin collection point indicated 06/03 M

	REVISION	DATE	BY

building design group B | D | G

1st Floor Suite
Bitterscote House,
Bonehill Road
Tamworth,Staffs. B78 3HQ
t: (+44) 01827 60465
f: (+44) 01827 52301
e: mail@bdg.uk.com
www.bdg.uk.com

CLIENT
MILLER PRESTIGE HOMES

PROJECT
Proposed New Dwelling
George Fox Lane
Fenny Drayton

TITLE
Proposed Landscape Plan

SCALE @A3 1:200 DATE 31/01/14

DRAWN m CHECKED

DRAWING NO. 2831_01 STATUS REVISION A