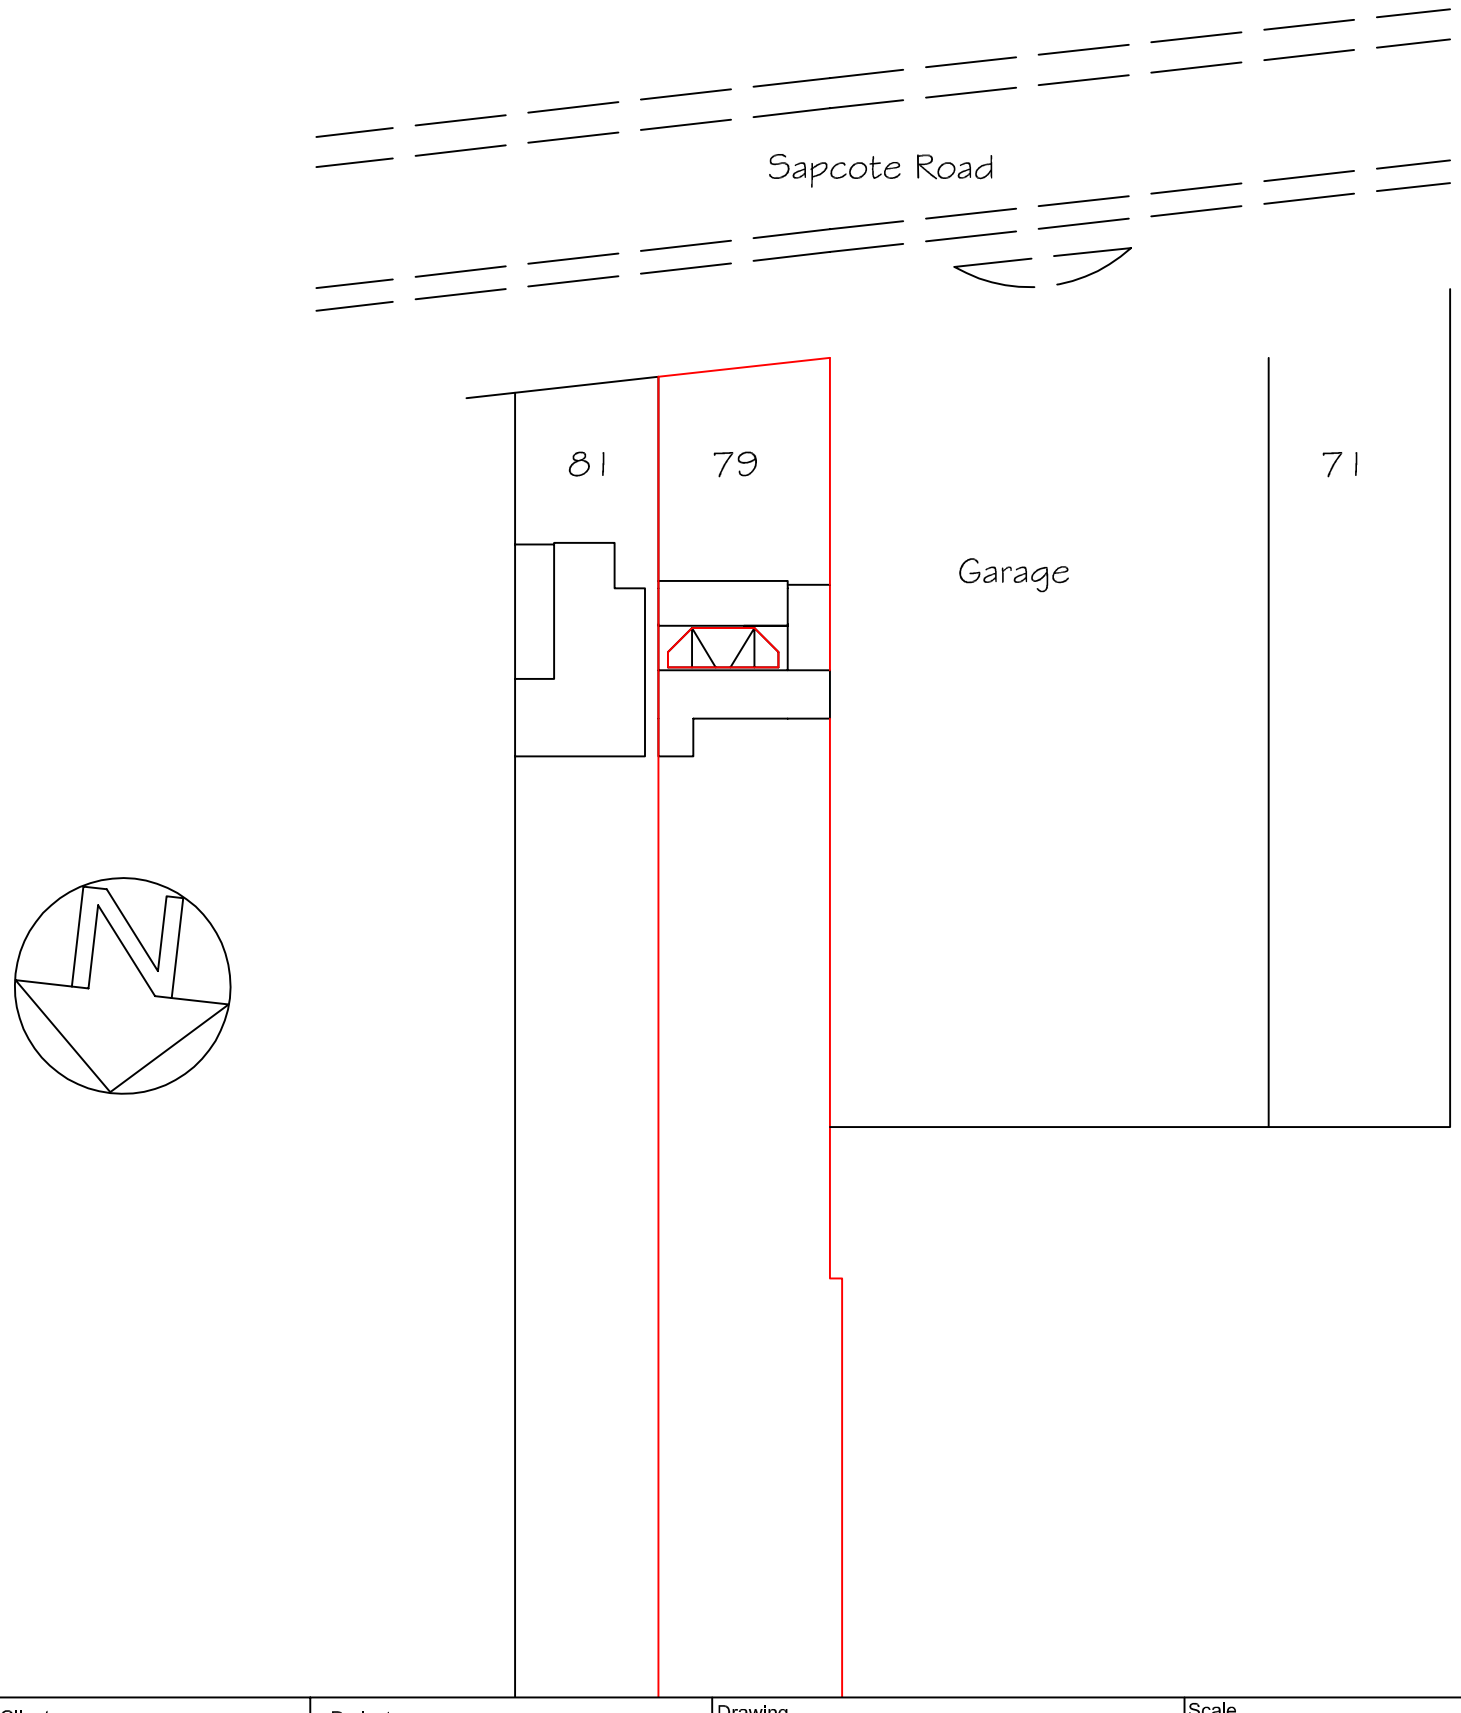

Ellis & Hughes
designandbuild
Unit 2, 71 Morris Road, Leicester, LE2 6BR
www.ellisandhughes.com info@ellisandhughes.com
TEL:0116 2703079 FAX:0116 2703506

Client	Project	Drawing	Scale	Issue
David Haigh 79 Sapcote Road Burbage LE10 2AS	Loft conversion	Block Plan	1:500@A3	1
		Drawing No:	Date	Drawn By
		HAI1730-06	03/06/11	D.E

Note:
1.To be read in conjunction with other consultants drawings
2.Do not scale off drawing. Use figured dimensions only
3.Warning, This drawing is in colour
4.This drawing, the design & its components remain the property of Ellis & Hughes & may not be reproduced in any way without prior written consent.
IF IN DOUBT, ASK