

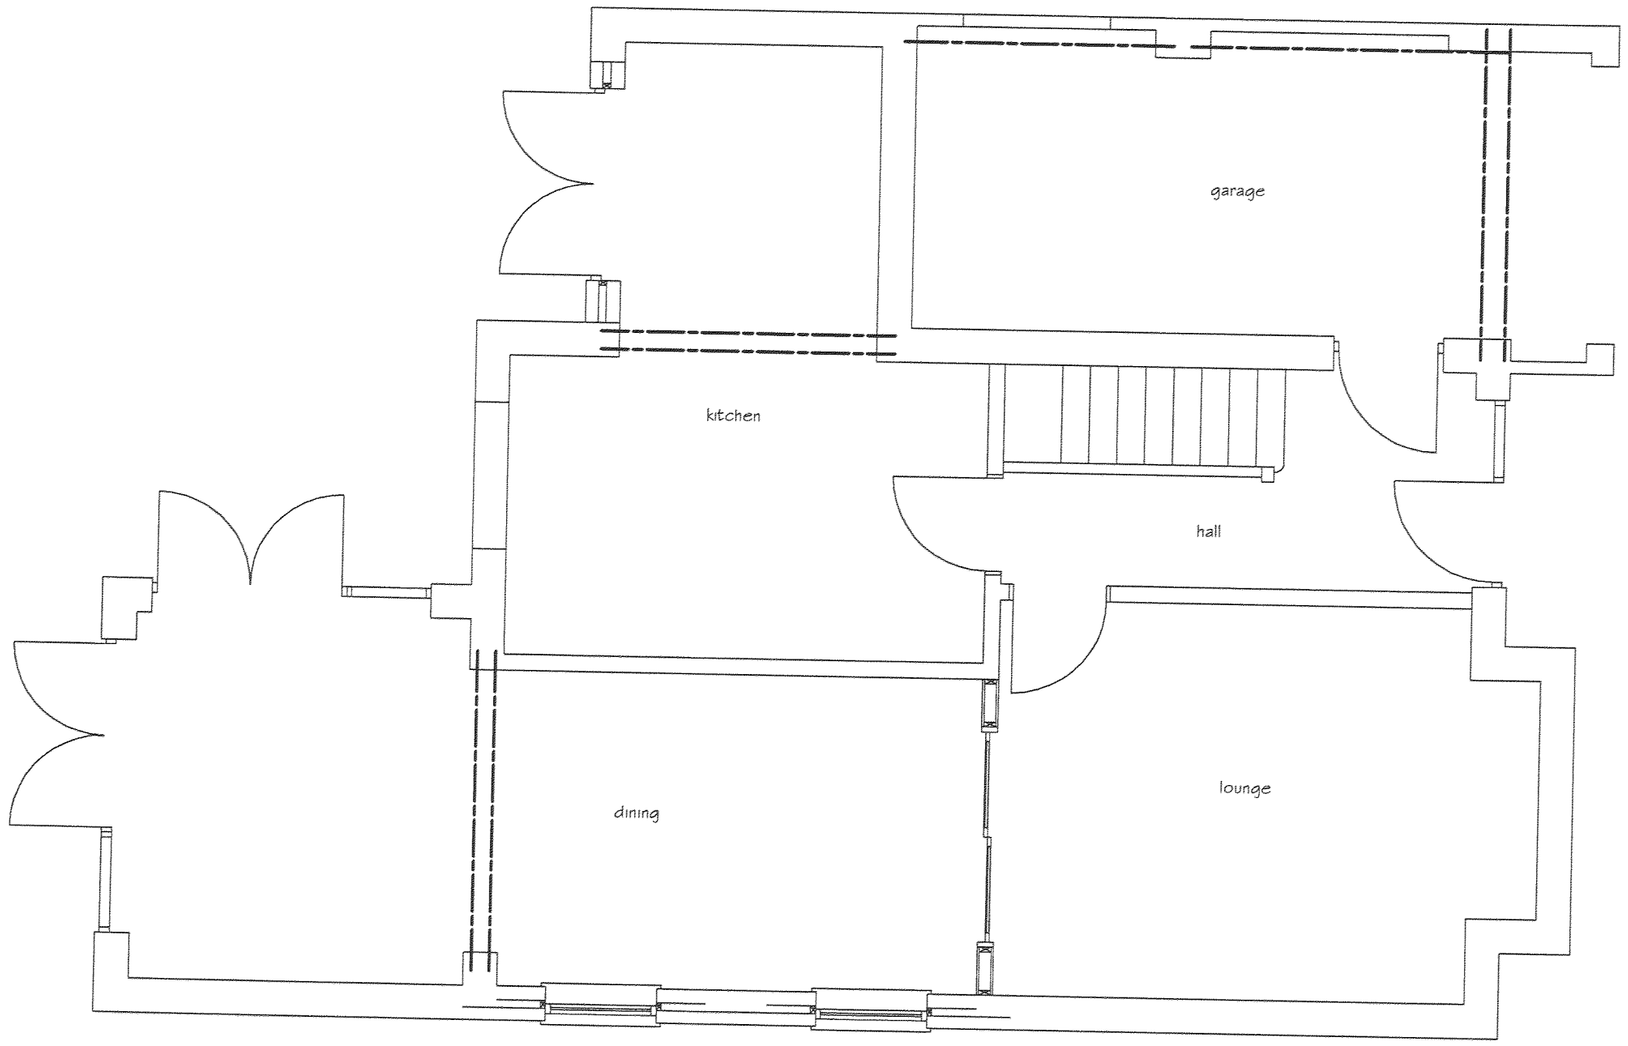



PROPOSED GROUND FLOOR PLAN

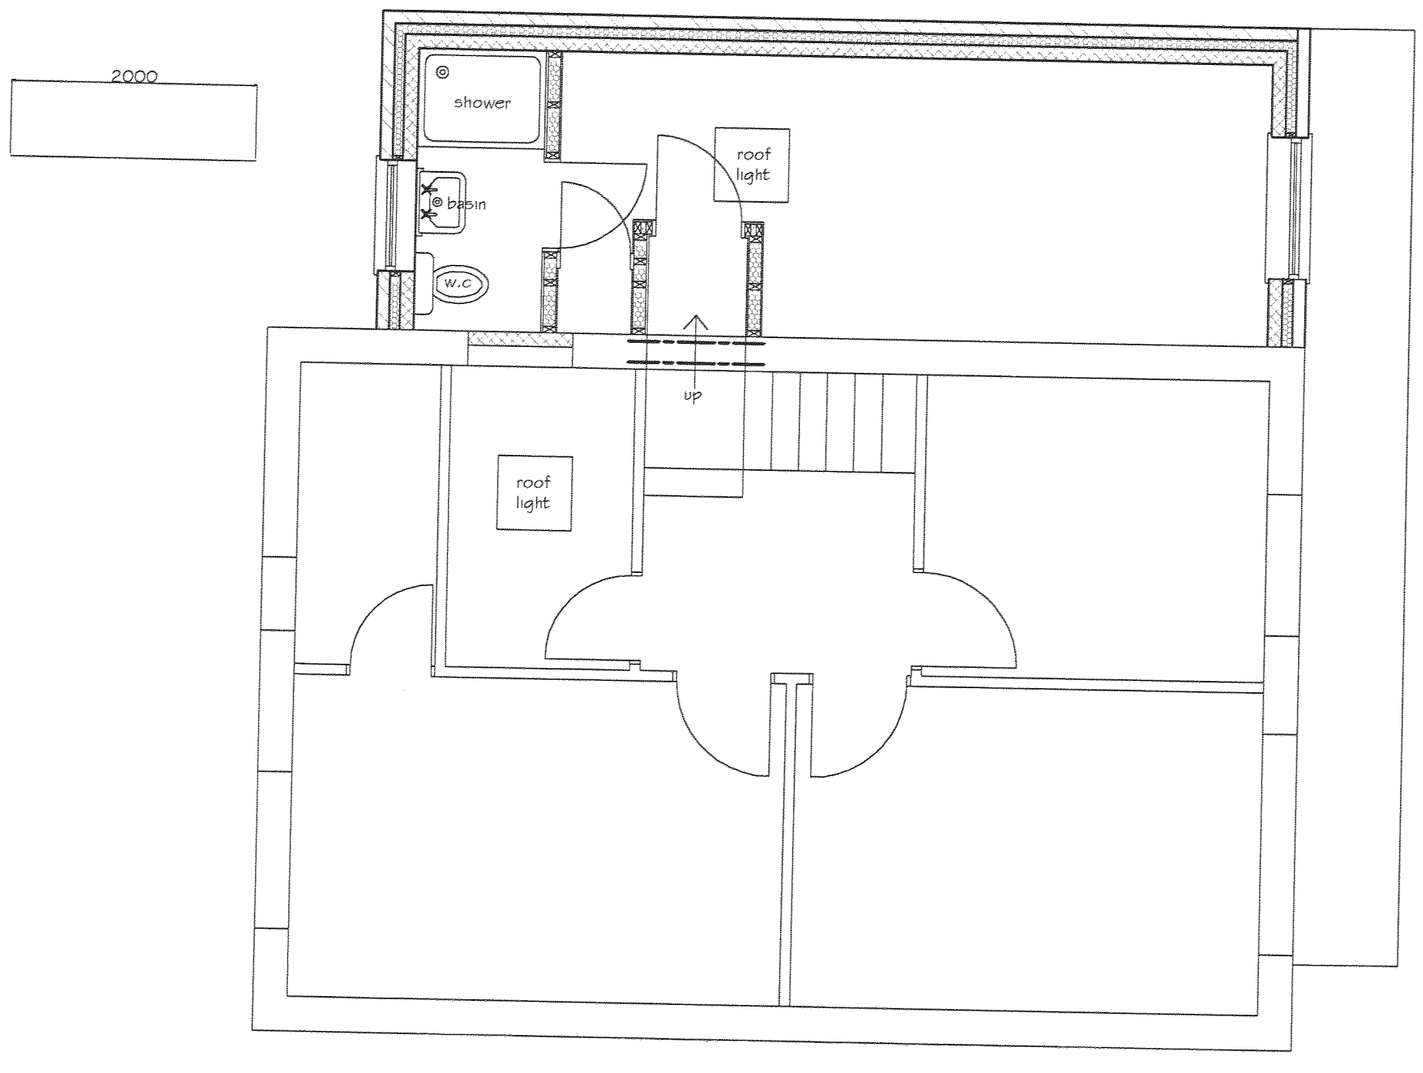

PROPOSED FIRST FLOOR PLAN

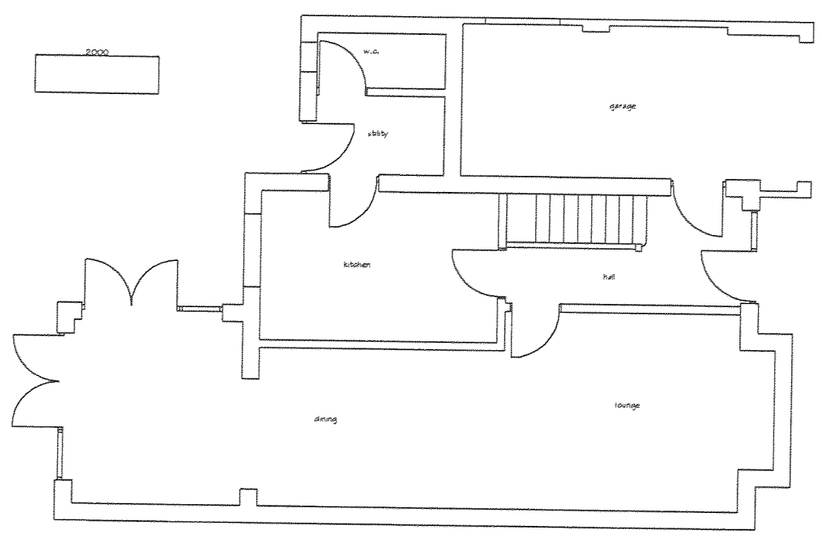

EXISTING GROUND FLOOR PLAN

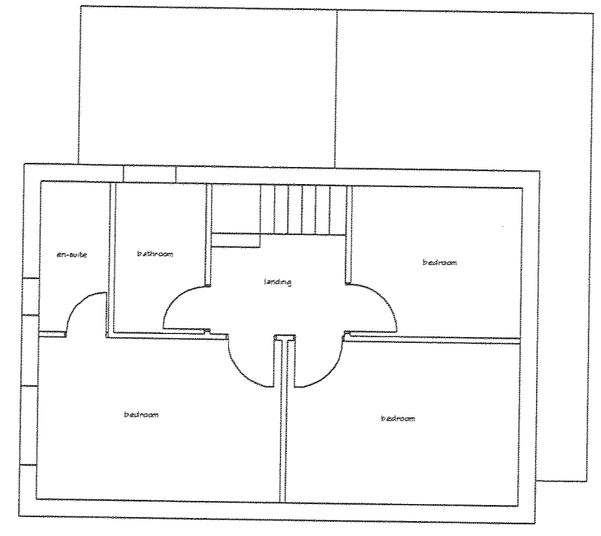

EXISTING GROUND FLOOR PLAN

DEVELOPMENT SERVICES
17 JUL 2013
RECEIVED

PP-00850142

Proposed Extension and
Alteration at
2 The Chase
Markfield
For MR. & Mrs. Kemp.

Drawing Number	Scales
09/013/01/1	1:50 & 1:100
	September 2009