PROPOSED SCALE 1:50





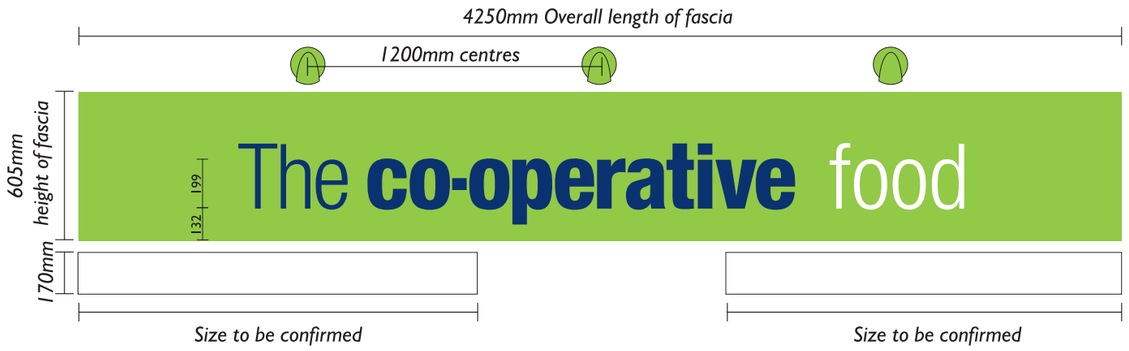



1 OFF NON ILLUMINATED SIGN - *Scale 1:20*

*Shallow folded 14swg 2mm aluminium face panel with 25mm returns, split powder coated green and grey with a semi matt finish. Text '**The co-operative**' applied colbolt blue (**Ref: Ultramark 5750**) vinyl. Text '**food**' to be applied matt white vinyl. All remaining text to be matt white vinyl.*

PLEASE NOTE: OPENING HOURS TO BE CONFIRMED. COLOURS TO BE CONFIRMED

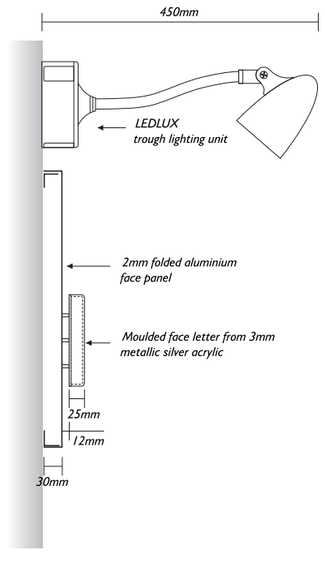

SIDE SECTION BULLET SPOT LIGHT

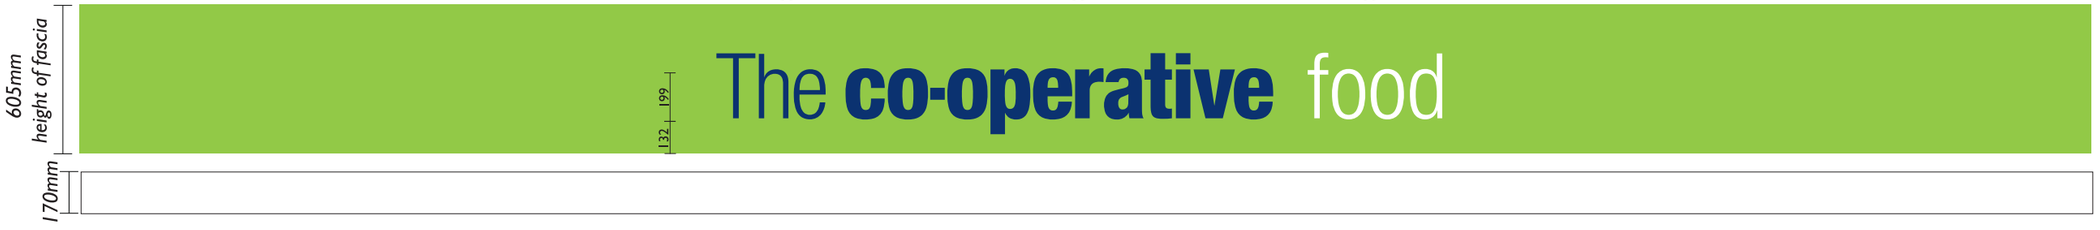

2 OFF EXTERNALLY ILLUMINATED FASCIA SIGNS WITH M3 LETTERS - Scale 1:25

Folded aluminium panels with 30mm returns, powder coated green with a semi matt finish. Text '**co-operative**' to be moulded from acrylic with silver edges and applied colbolt blue (**Ref: Ultramark 5750**) vinyl reduced faces showing 3mm silver keyline. Letters stood off panel using 12mm spacers. All other text '**The**' (preceding '**co-operative**') to be stencil cut from 744 blue acrylic mounted direct to fascia and text '**food**' to be 5mm dense white acylic. Externally illuminated via 3 off swan spot lights finished green to match panel.

3 OFF NON ILLUMINATED INFILL PANELS - Scale 1:25 Folded aluminium panels with 30mm returns, powder coated white

Drawing Information

Client:
Co-op Midlands Food
Address:
1 High Street, Desford, Leicester, LE9 9JF

Drawing Number:
09-3871
Drawn By:
Christine Anne Welch
Saved as:
J:\Co-op Midlands 8137 Desford

Date:
3rd April 2009
Scale:
@ A3 as shown
Notes:

Revision:
RevA CAW 03/11/09 Change to swan neck externally illuminated. Requested by JJ. **A**

BLAZE NEON LTD
UNIT 3 - 4 ARDEN PARK, ARDEN ROAD,
FRANKLEY, BIRMINGHAM. B45 0JA
Tel:+44 (0)121 457 7715 Fax:+44(0)121 453 9355
www.blazeneon.com e-mail: design@blazeneon.com

THE COPYRIGHT OF THIS DRAWING IS OWNED BY BLAZE NEON LIMITED AND IS NOT TO BE DISCLOSED TO OTHER PERSONS OR TO BE USED FOR MANUFACTURING PURPOSES WITHOUT PERMISSION.

Co-op Midlands, 1 High Street, Desford, Leicester, LE9 9JF

scale 1:500 @ A3

Metres
0 5 10 15 20
Scale 1:500

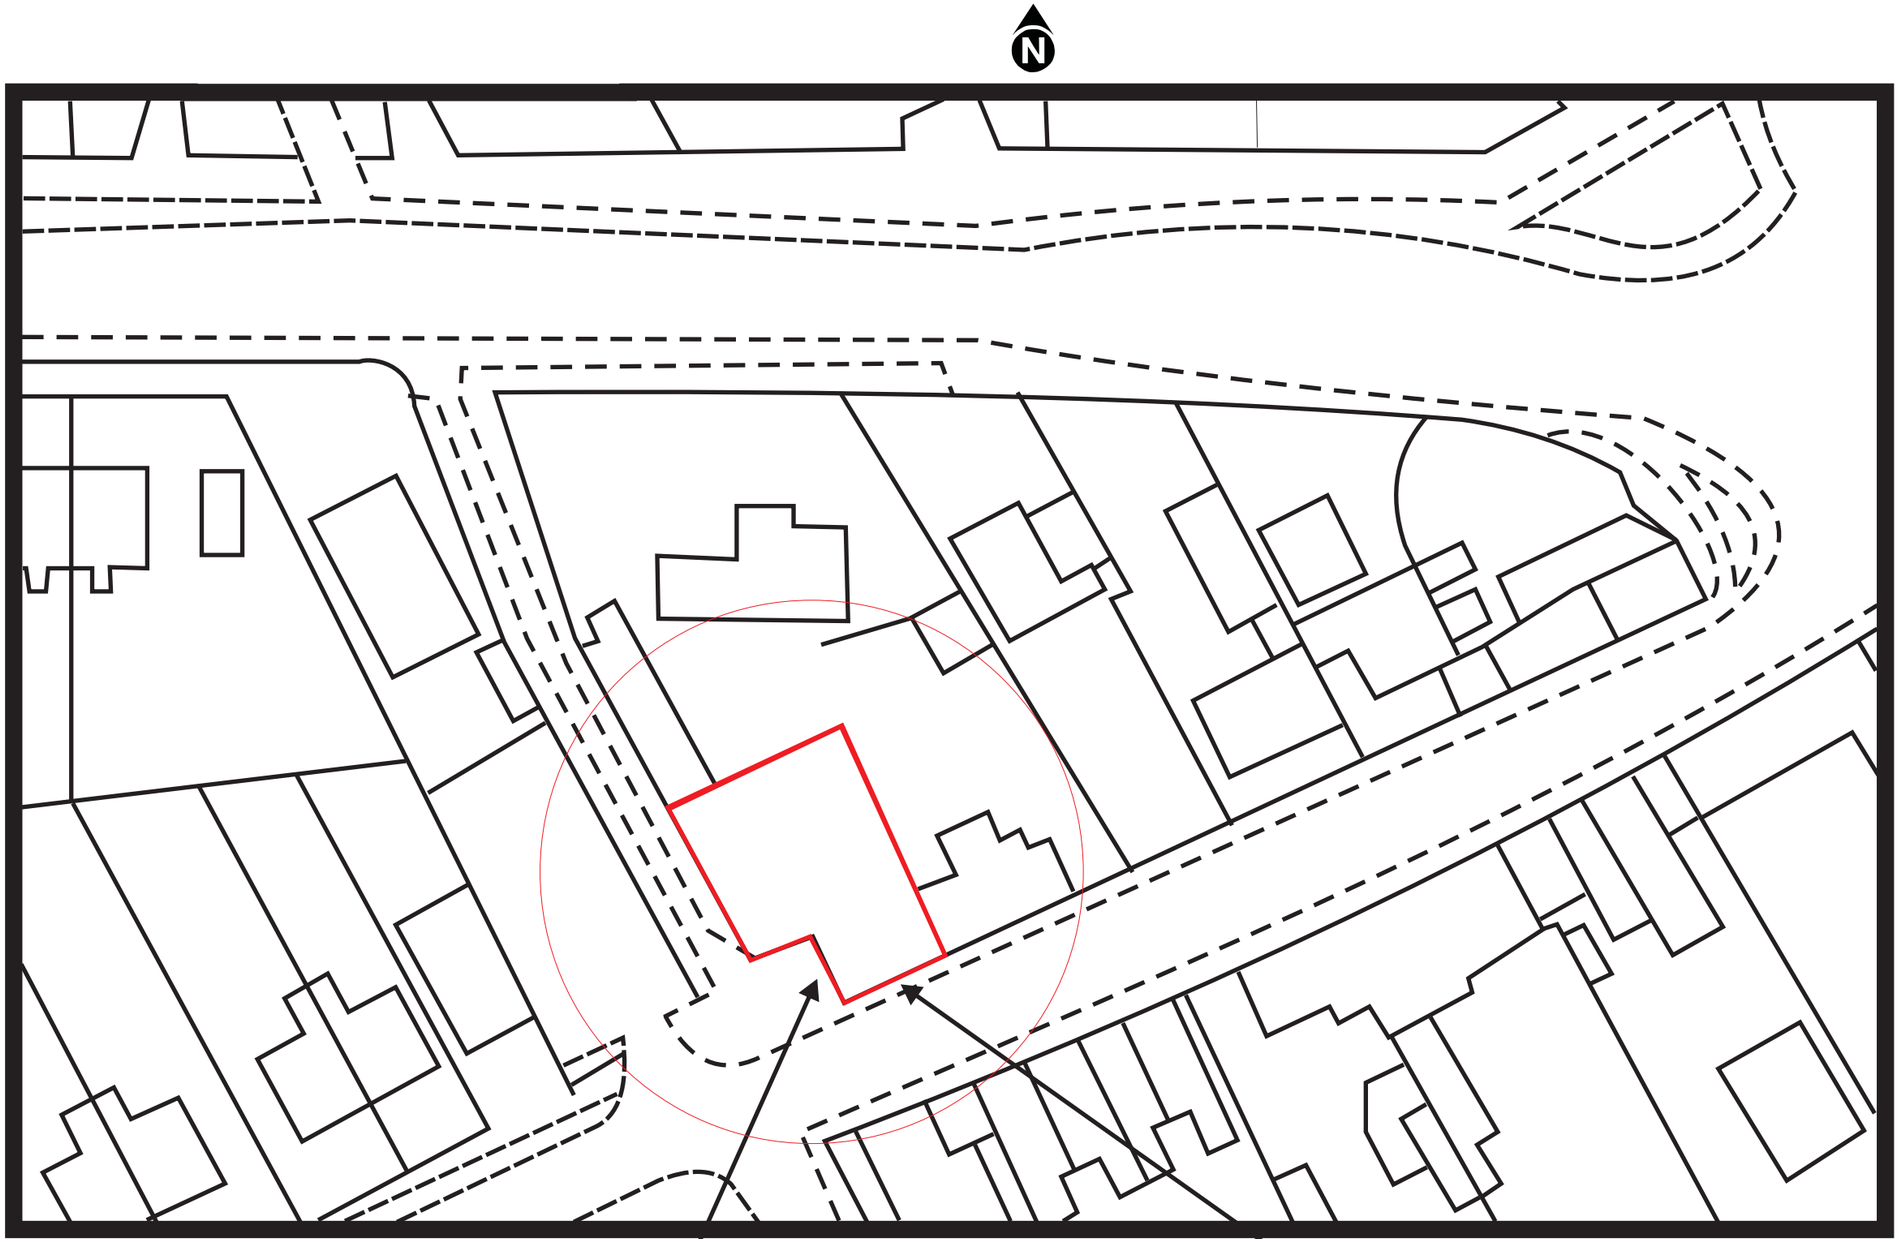



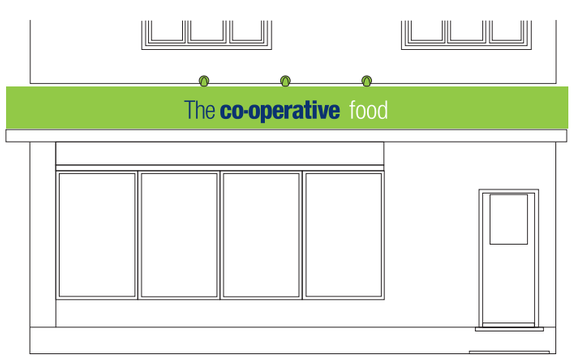

BLAZE NEON LTD
UNIT 3 - 4 ARDEN PARK, ARDEN ROAD,
FRANKLEY, BIRMINGHAM. B45 OJA
Tel:+44 (0)121 457 7715 Fax:+44(0)121 453 9355
www.blazeneon.com e-mail: design@blazeneon.com

























The co-operative

BLAZE NEON LTD
UNIT 3 - 4 ARDEN PARK, ARDEN ROAD,
FRANKLEY, BIRMINGHAM. B45 0JA
Tel:+44 (0)121 457 7715 Fax:+44(0)121 453 9355
www.blazeneon.com e-mail: design@blazeneon.com

THE COPYRIGHT OF THIS DRAWING IS OWNED BY BLAZE NEON LIMITED AND IS NOT TO BE DISCLOSED TO OTHER PERSONS OR TO BE USED FOR MANUFACTURING PURPOSES WITHOUT PERMISSION.