planning application



east elevation

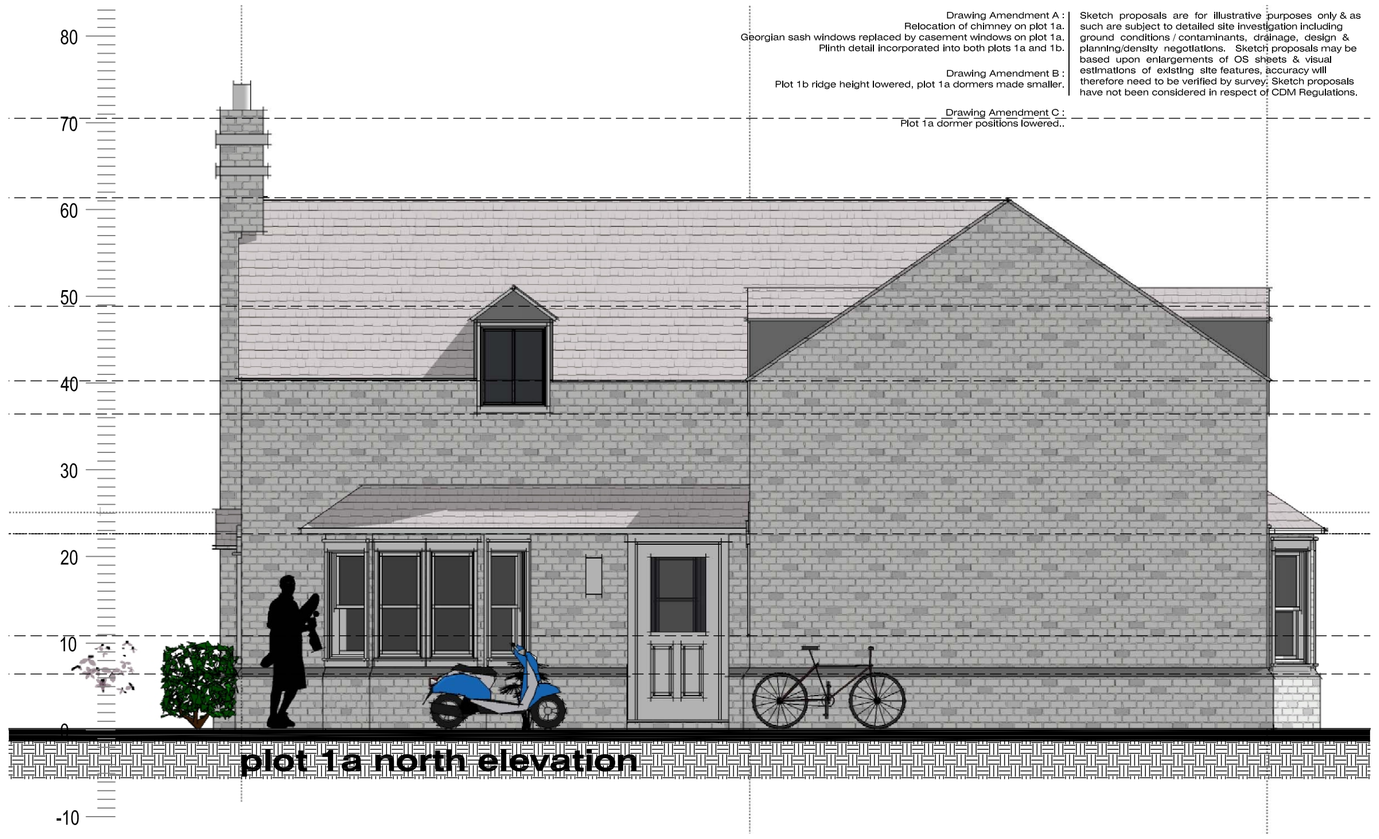

plot 1a north elevation

Drawing Amendment A :
Relocation of chimney on plot 1a.
Georgian sash windows replaced by casement windows on plot 1a.
Plinth detail incorporated into both plots 1a and 1b.

Drawing Amendment B :
Plot 1b ridge height lowered, plot 1a dormers made smaller.

Drawing Amendment C :
Plot 1a dormer positions lowered..

Sketch proposals are for illustrative purposes only & as such are subject to detailed site investigation including ground conditions / contaminants, drainage, design & planning/density negotiations. Sketch proposals may be based upon enlargements of OS sheets & visual estimations of existing site features, accuracy will therefore need to be verified by survey. Sketch proposals have not been considered in respect of CDM Regulations.



south elevation



west elevation

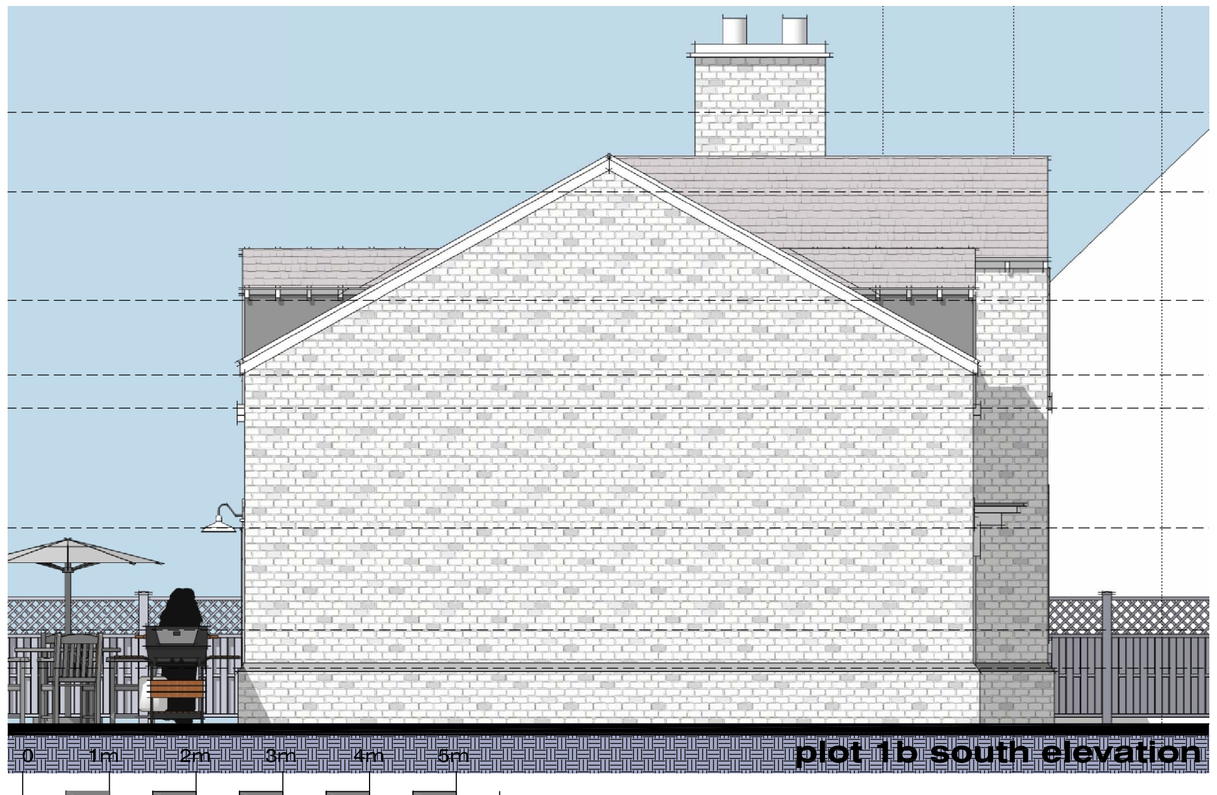

plot 1b south elevation

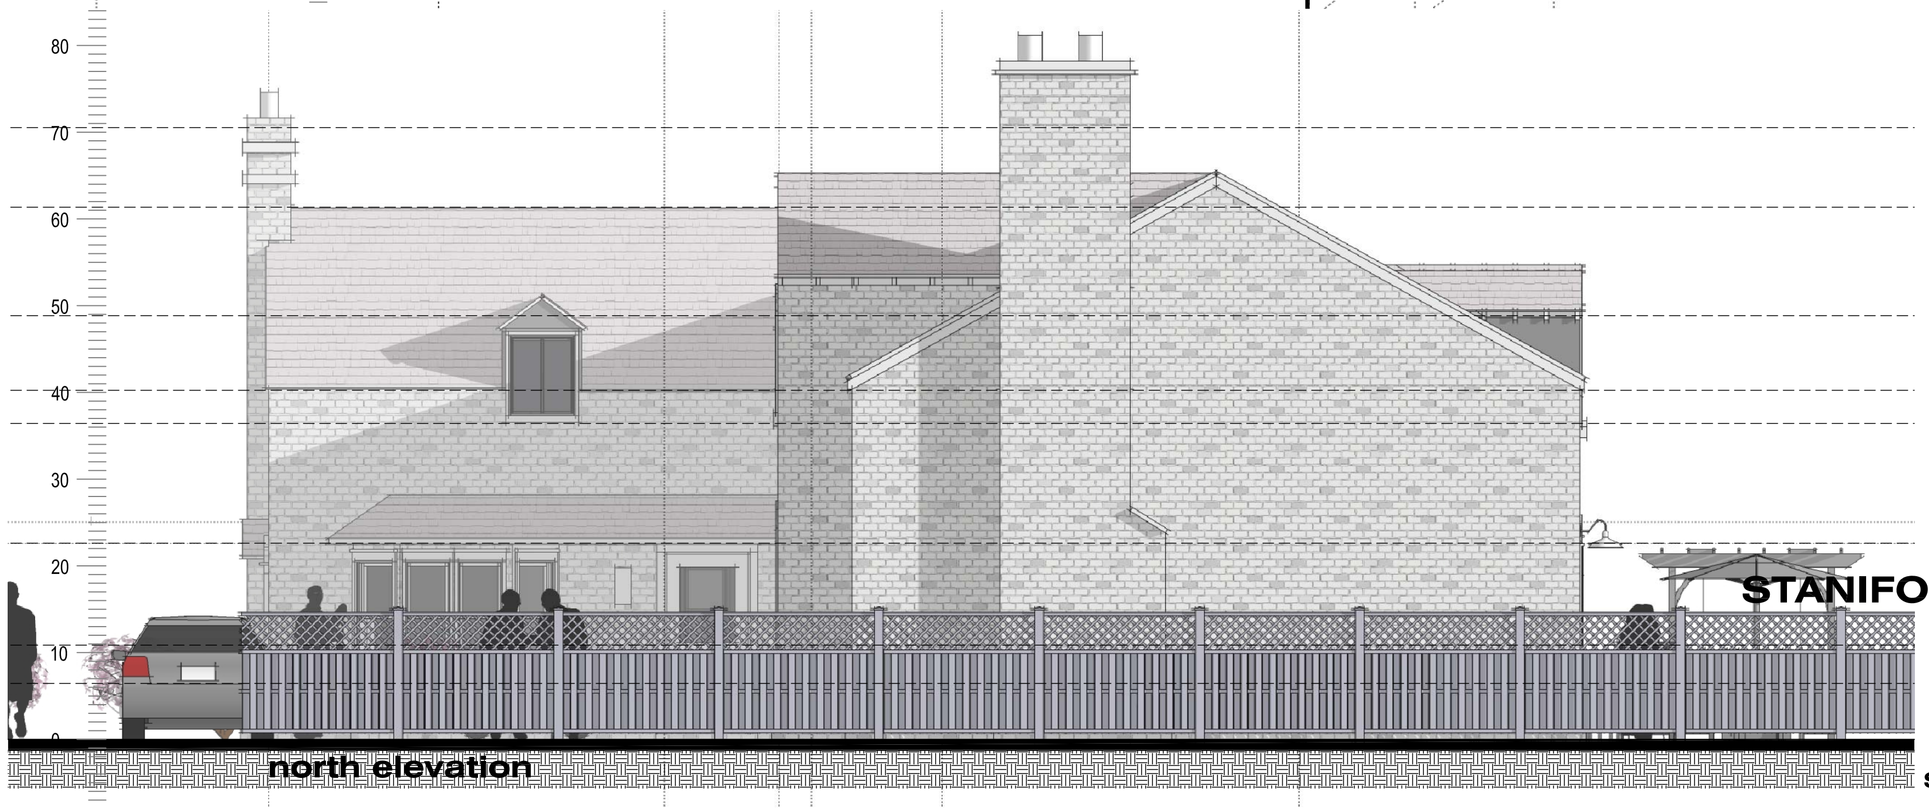

north elevation

MATERIALS

Brickwork to match existing - to LA approval. Type to be a rustic red, Flemish where appropriate.

Windows to be treated hardwood frames.

Roof tiles to match existing - to LA approval.

Stone and timber cills as indicated.

All rainwater goods on rise and fall brackets, black iron effect.

This drawing and the building works depicted are the copyright of Staniforth Architects Ltd. and may not be reproduced or amended except by written permission. No liability will be accepted for amendments made by other persons.

JOB: Shackerstone Walk, CARLTON

proposed elevations

STANIFORTH architects ltd
Leicester Creative Business Depot
31 Rutland Street
Leicester LE1 1RE
t 0116 2533426
f 0116 2533427
e mail@staniforthar chitects.co.uk
w www.staniforthar chitects.co.uk

SCALE: 1:100@A1
DATE: 16/02/2009

1122 P06c