



Block Plan
As Existing
Scale @ 1:500




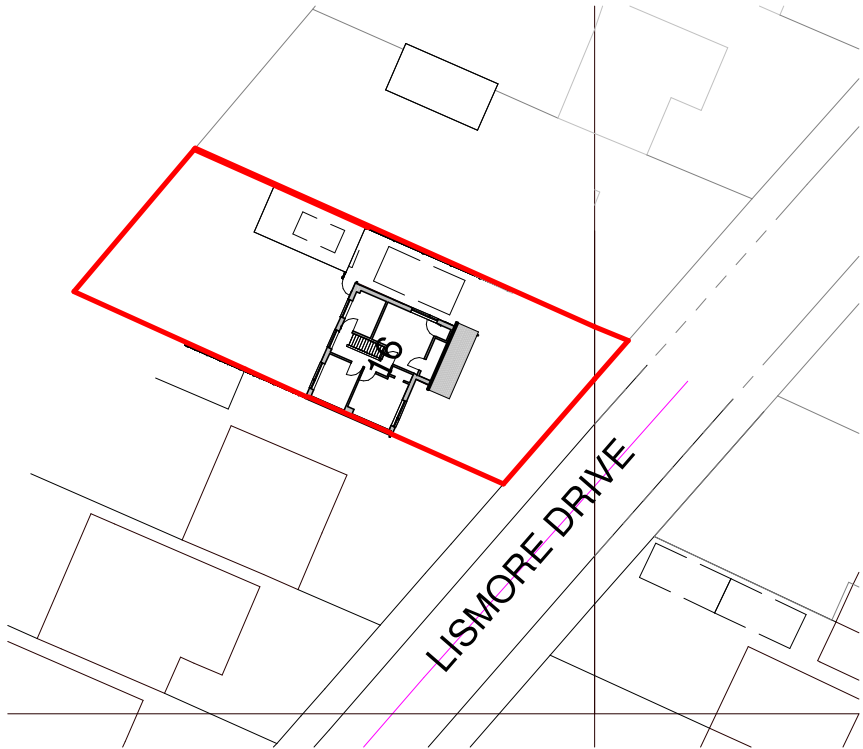


Location Plan
As Existing
Scale @ 1:1250

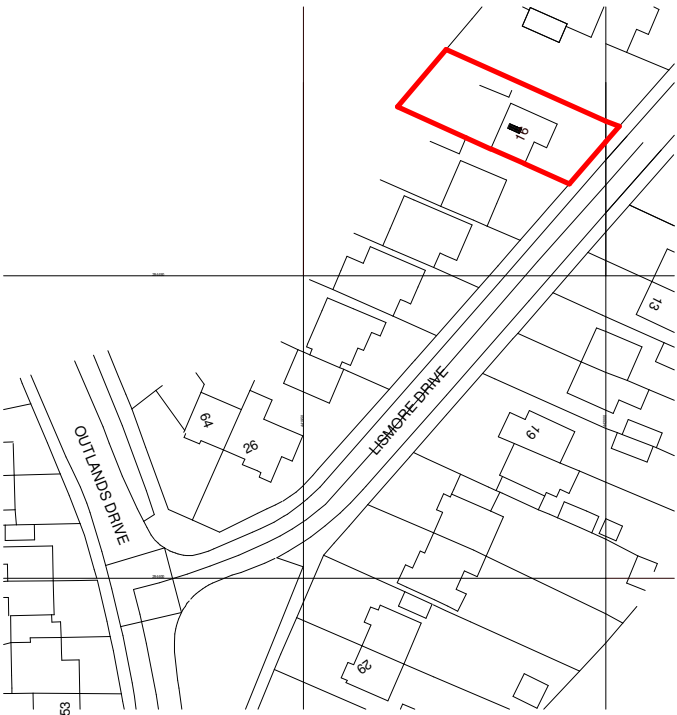

45 Degree line of view from neighbour

Block Plan
As Proposed
Scale @ 1:500

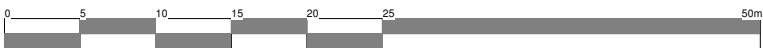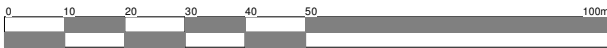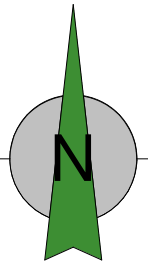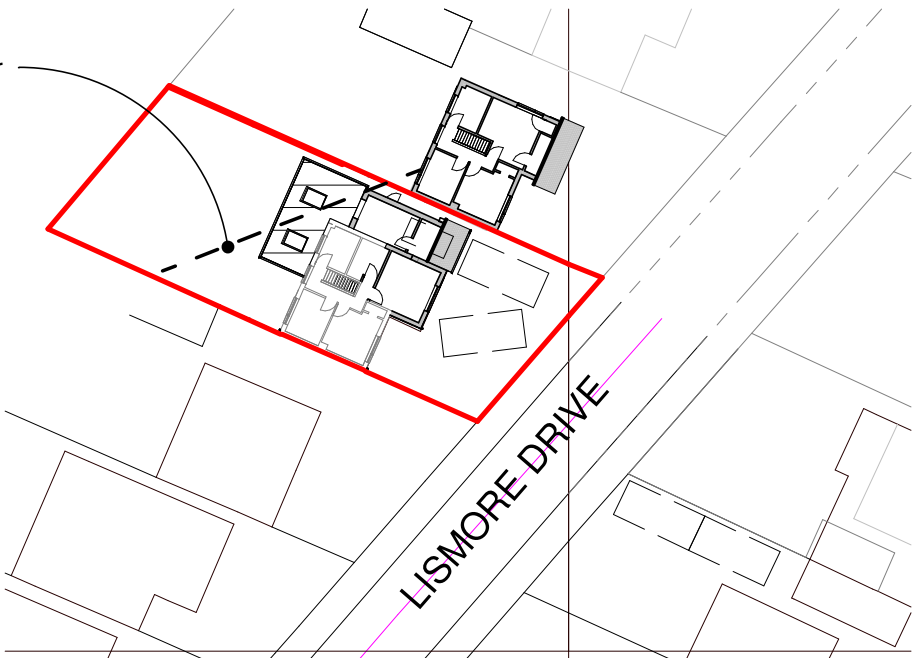

Client	Atkinson			Job No. 25/65 Drawing No. 04	19 Station Road Hinckley Leicestershire LE10 1AW Tel: 01455 635 665 www.haywardarchitects.co.uk
Project	Alterations and Extensions Lismore Drive Hinckley	Scale As Indicated	Sheet A3		
Drawing	Block & Location Plan	Date Sept 2025	Author MS	Checked by LJW	
THE COPYRIGHT OF THIS DRAWING IS VESTED IN HAYWARD ARCHITECTS LTD. REPRODUCTION IN ANY FORM, EITHER IN WHOLE OR IN PART IS FORBIDDEN WITHOUT THE PRIOR WRITTEN PERMISSION OF THE COPYRIGHT HOLDER. DO NOT SCALE FROM DRAWING AND ONLY FIGURED DIMENSIONS ARE TO BE USED					Drawing Status Planning