

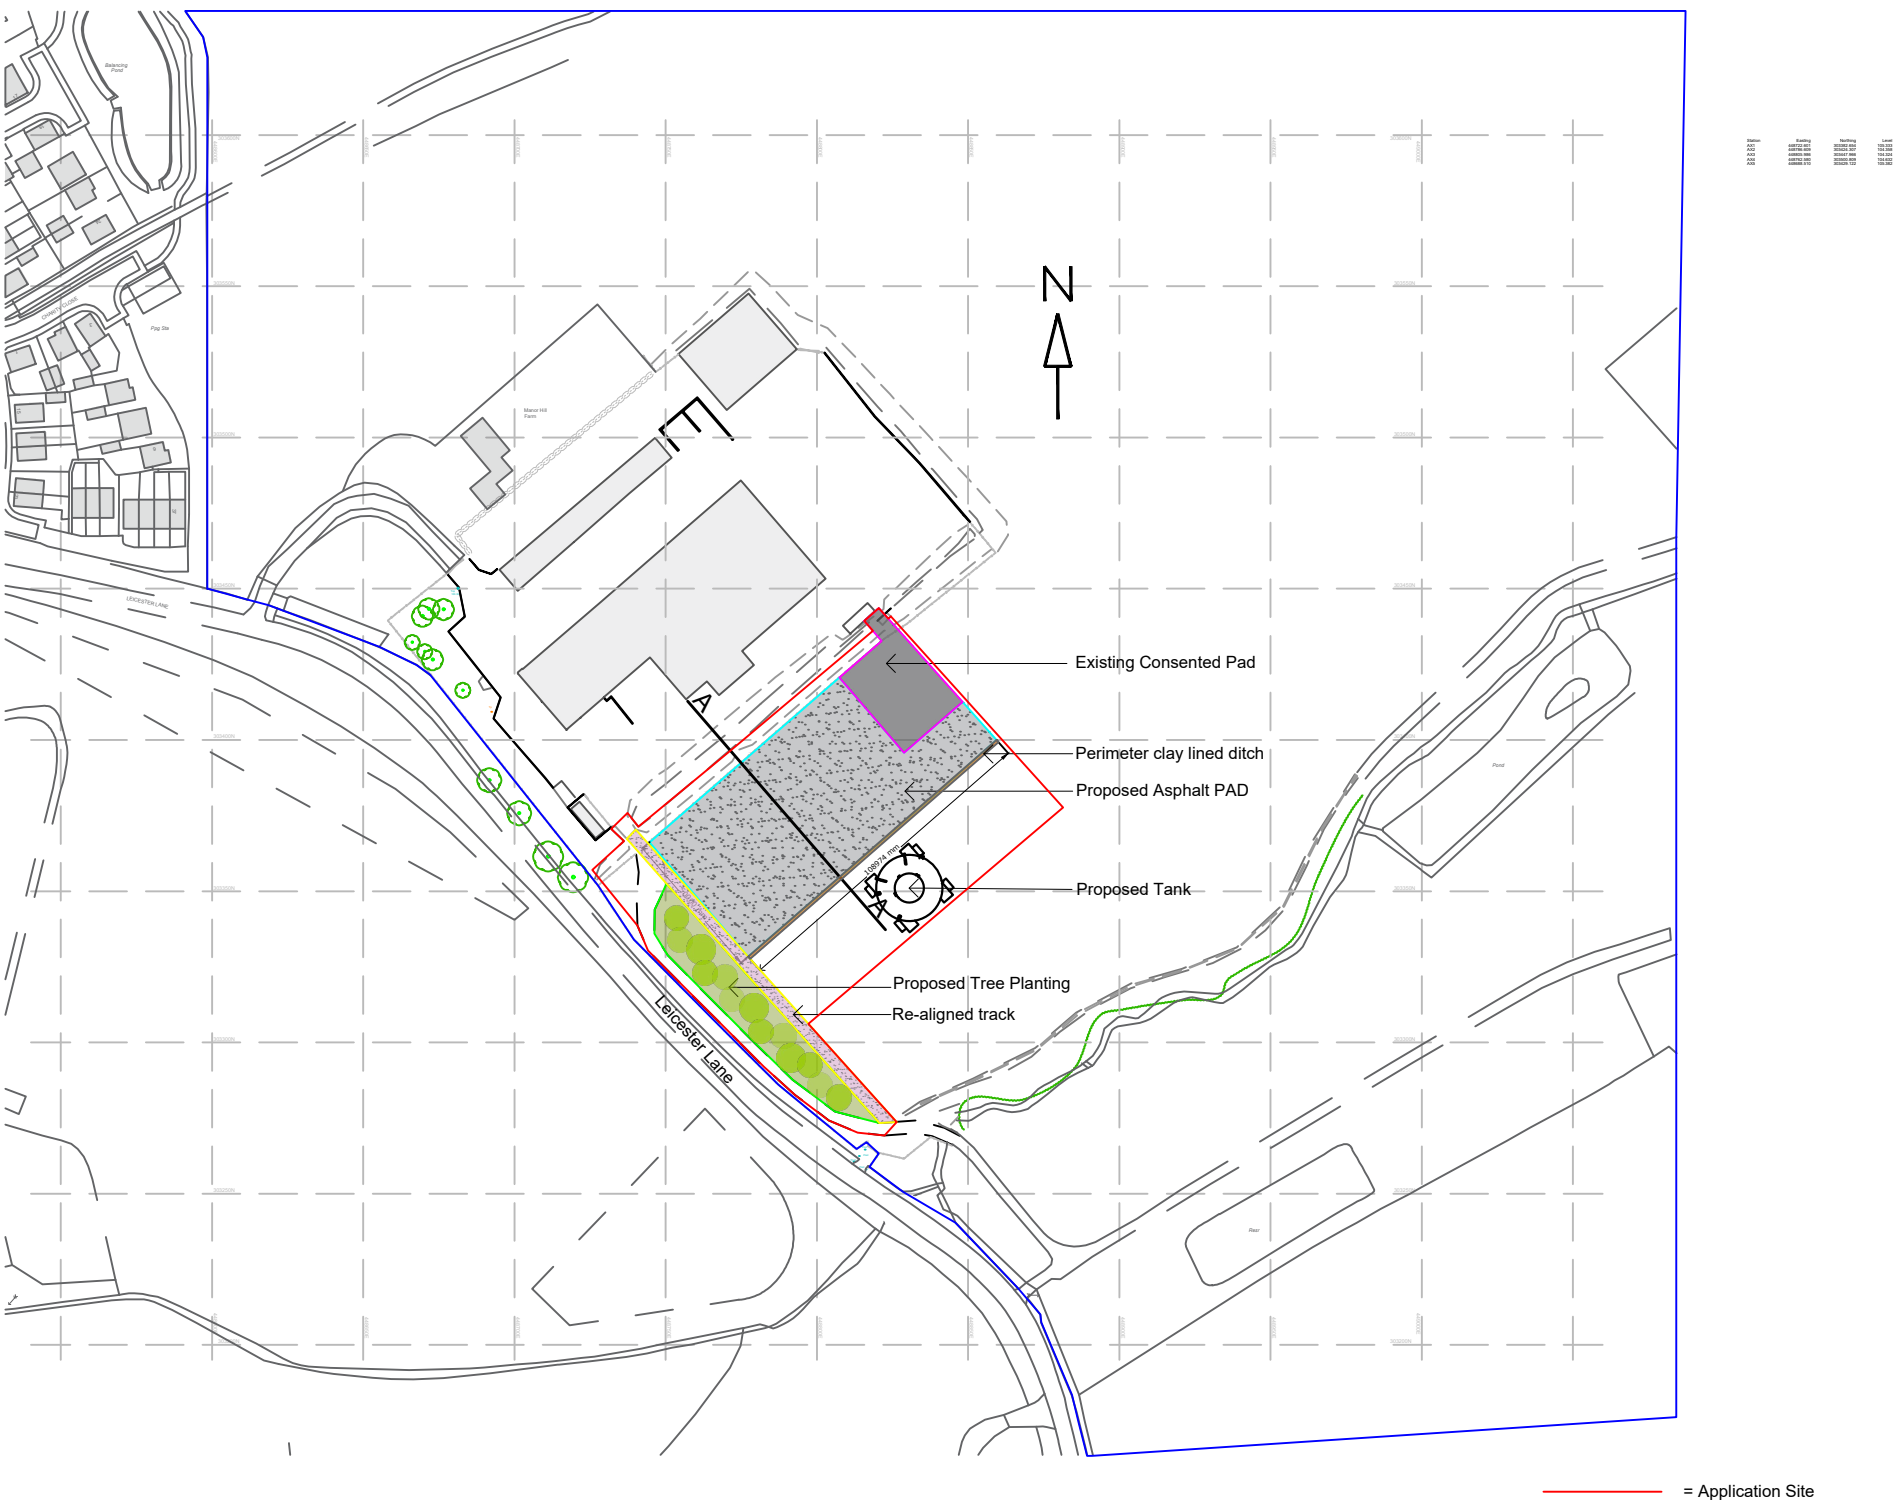



Rev-D-Feedstock Store - Manor Hill Farm, Leicester Lane Desford Leicester Leicestershire LE9 9JJ

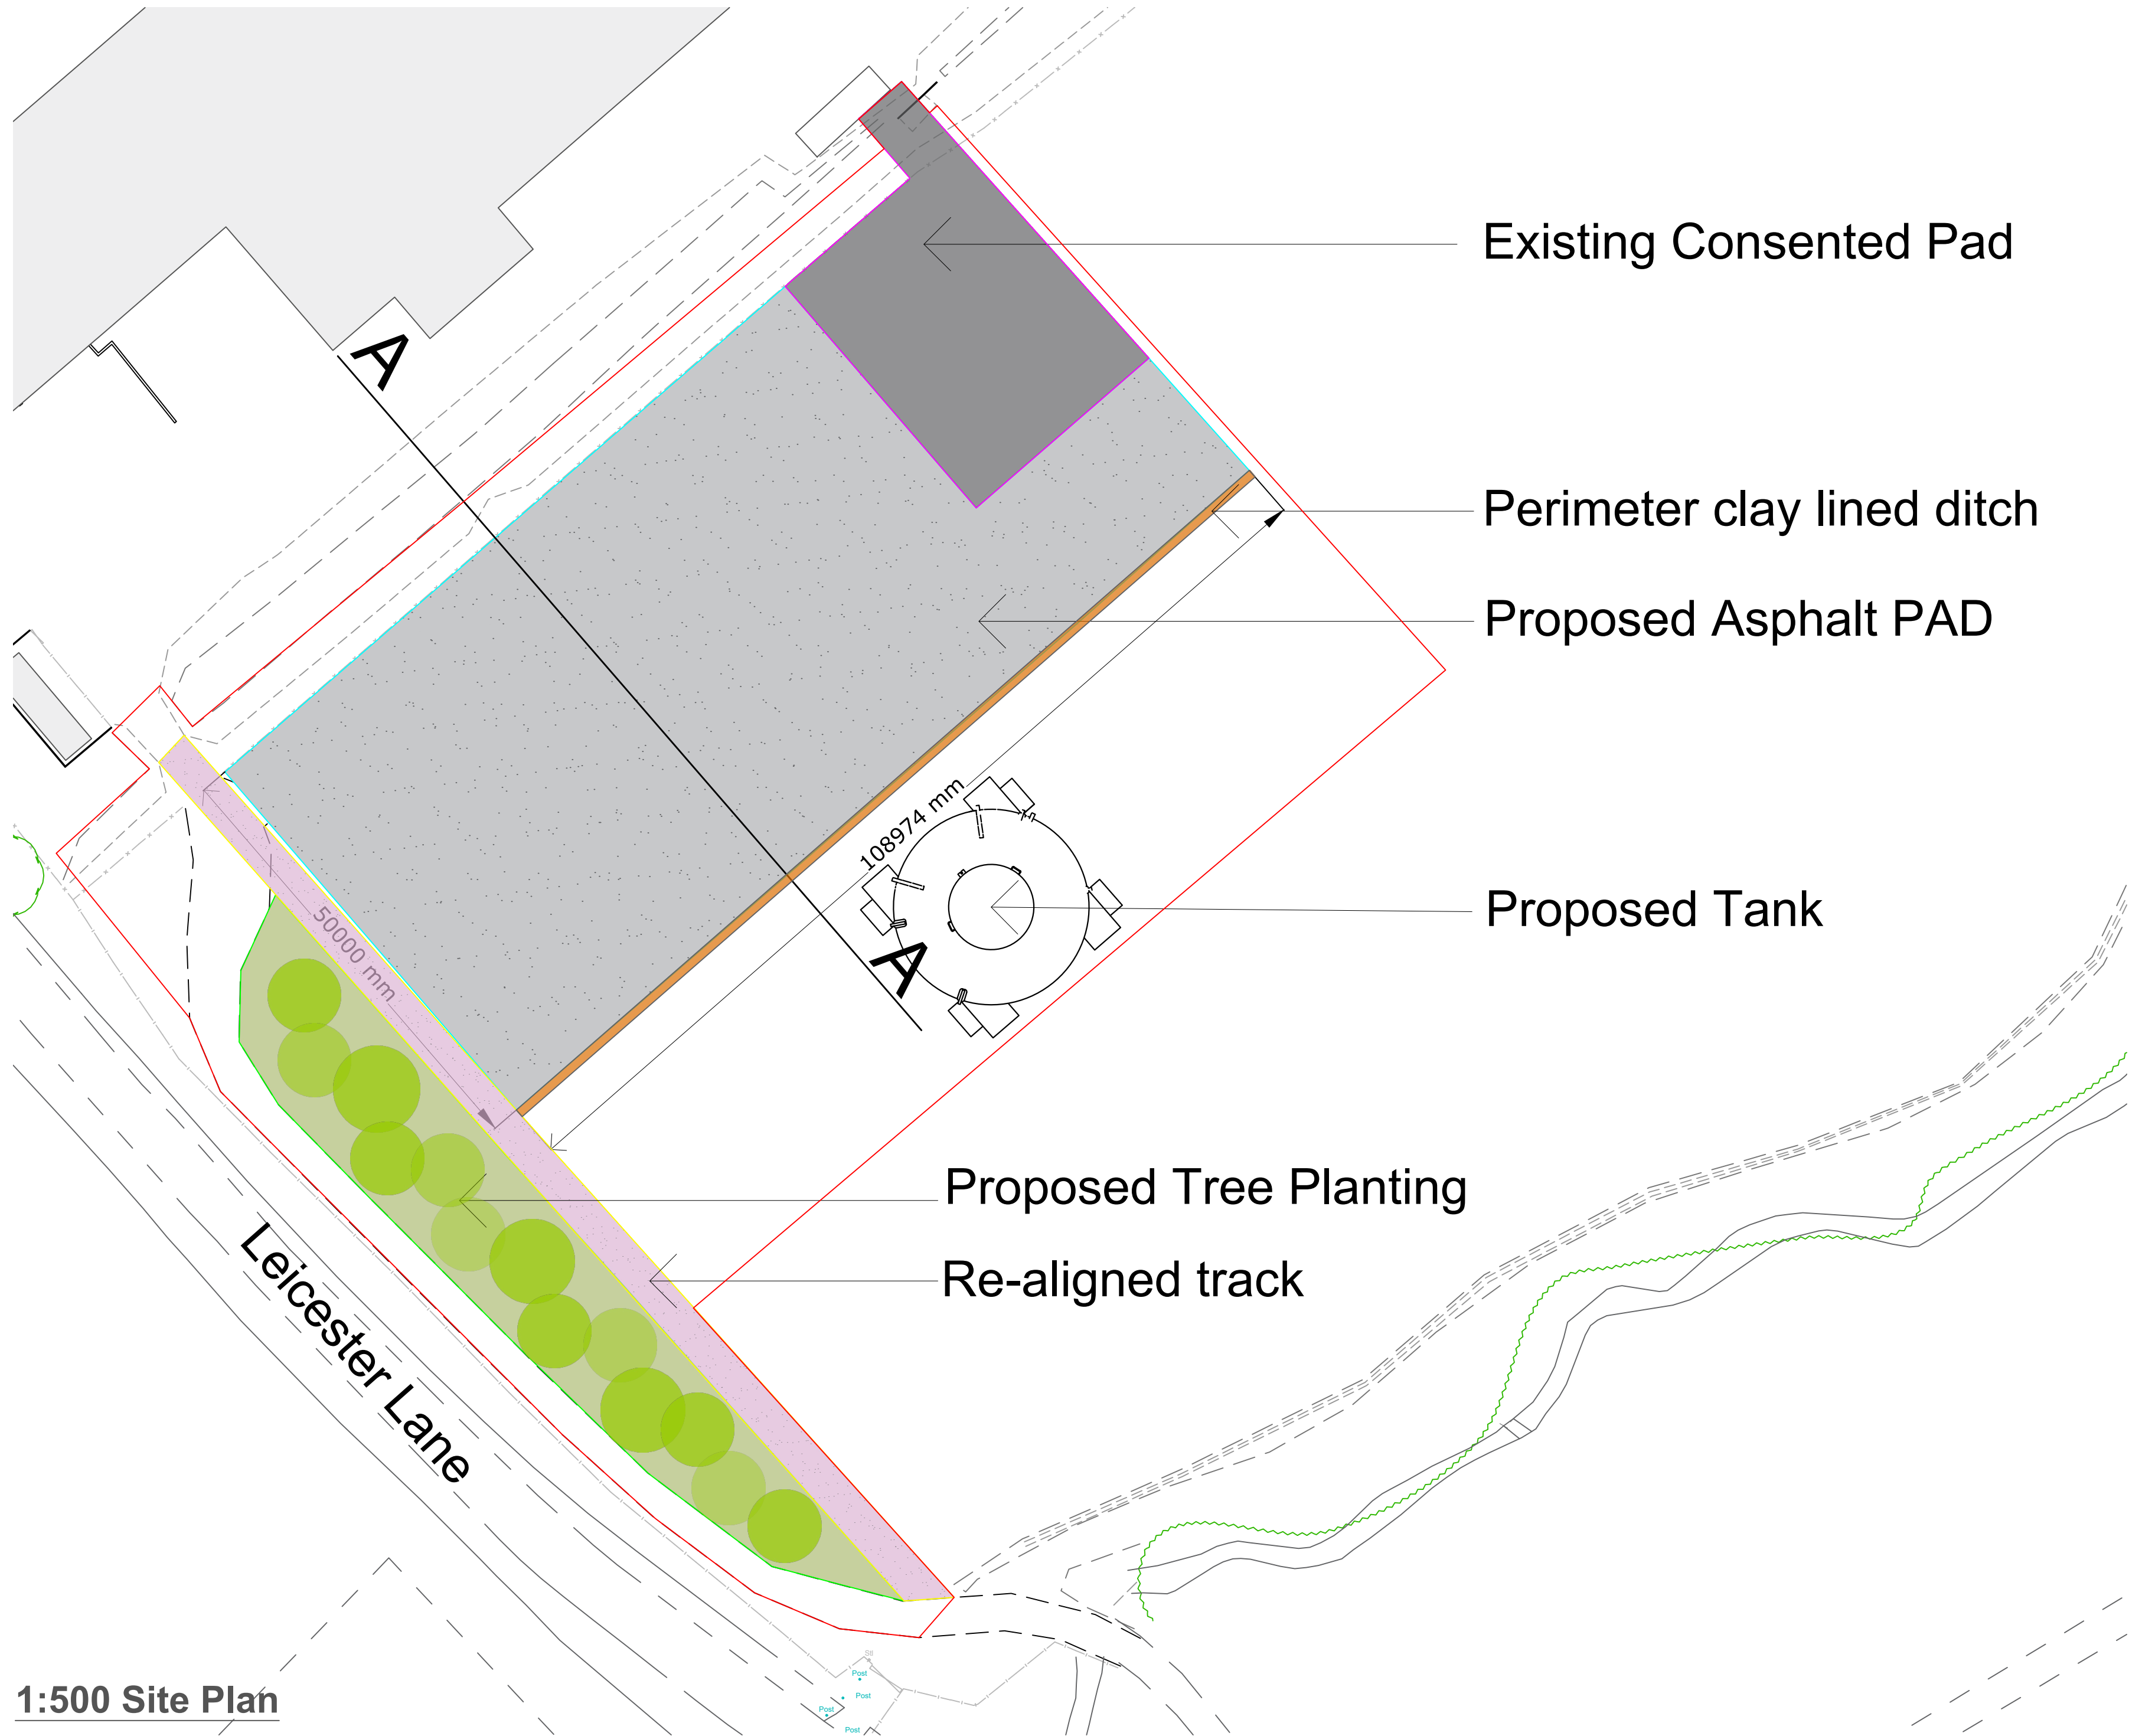

1:1250 Site Location Plan

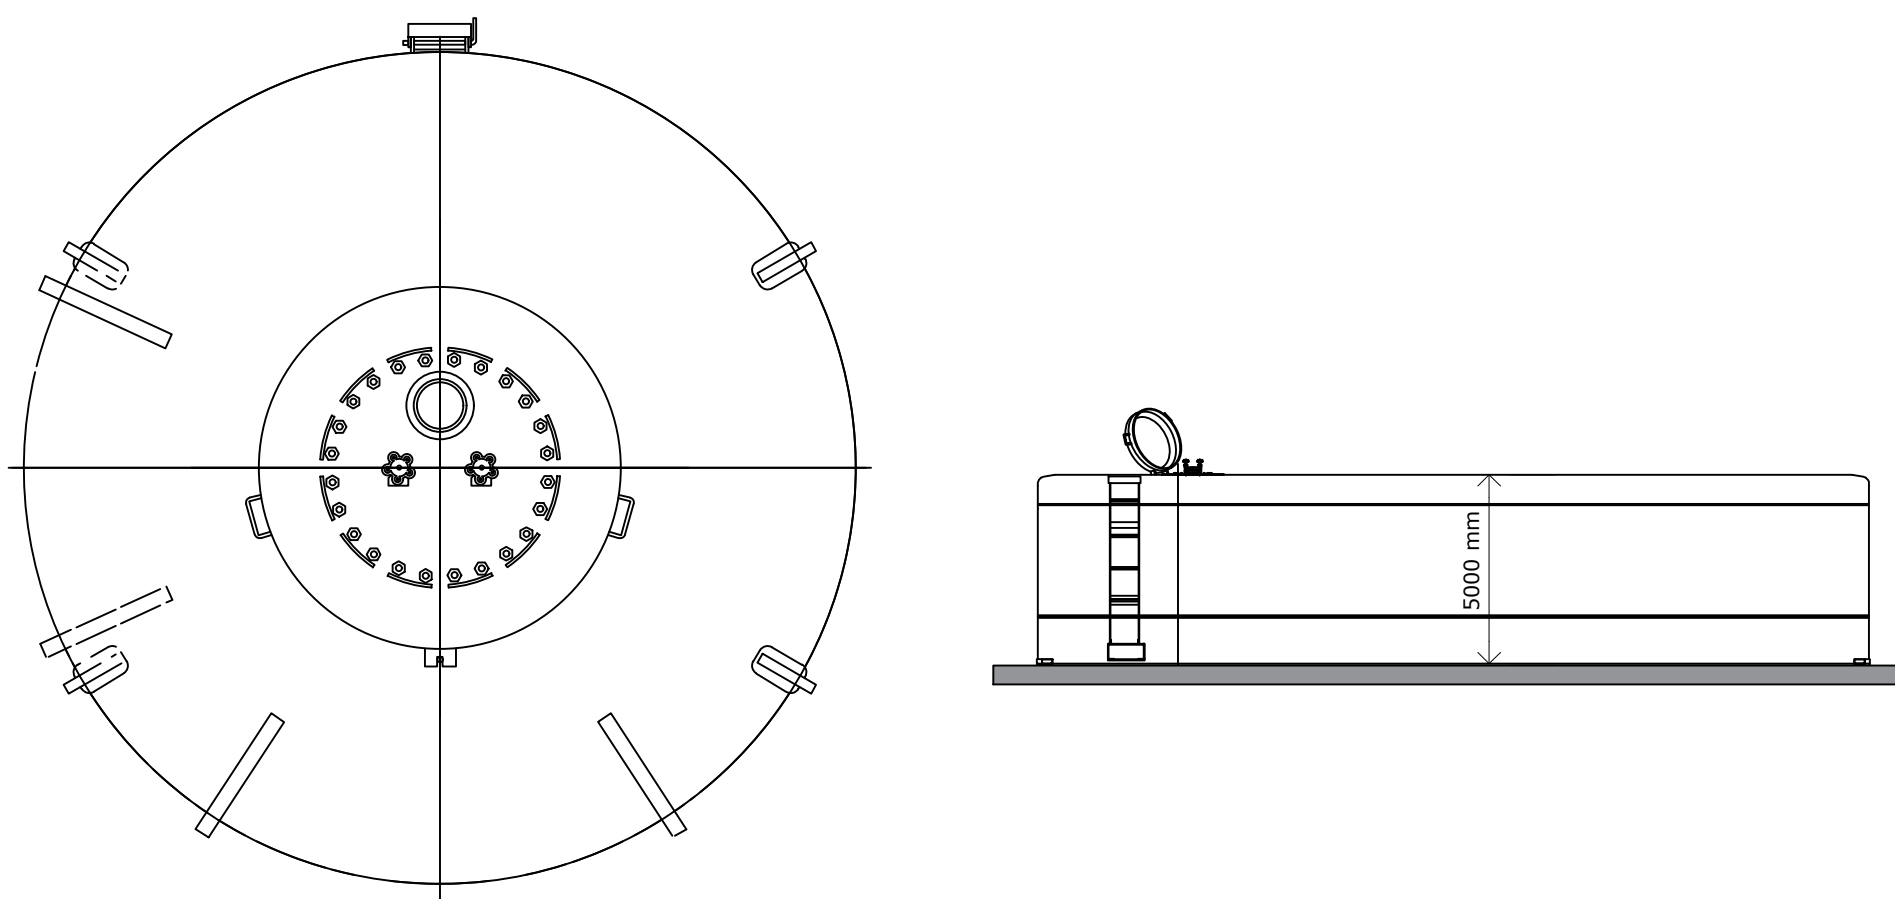

1:200 Site Plan and Elevation

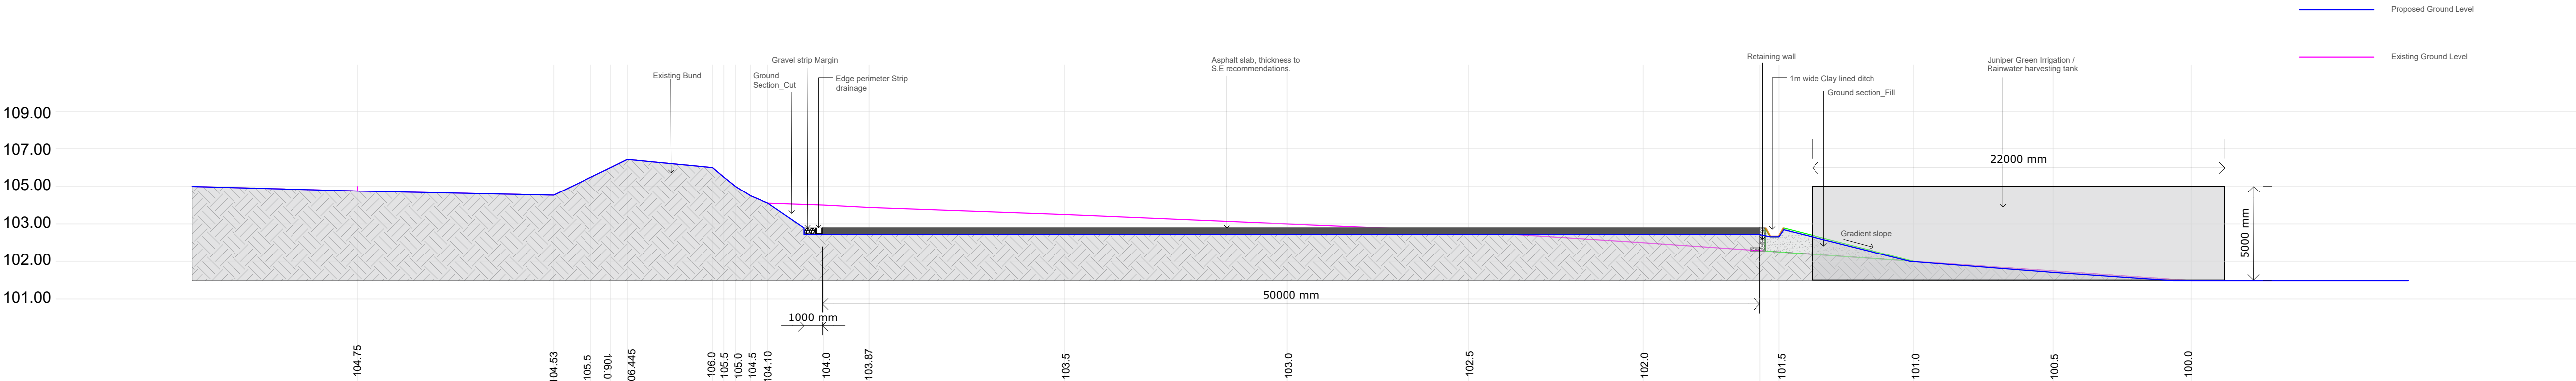

1:200 Section_AA

1:100 Scale Bar

