


14, BRADGATE ROAD, BARWELL, LEICESTERSHIRE, LE9 8FA

UPRN: 100030497700

HMLR Title No: LT135902

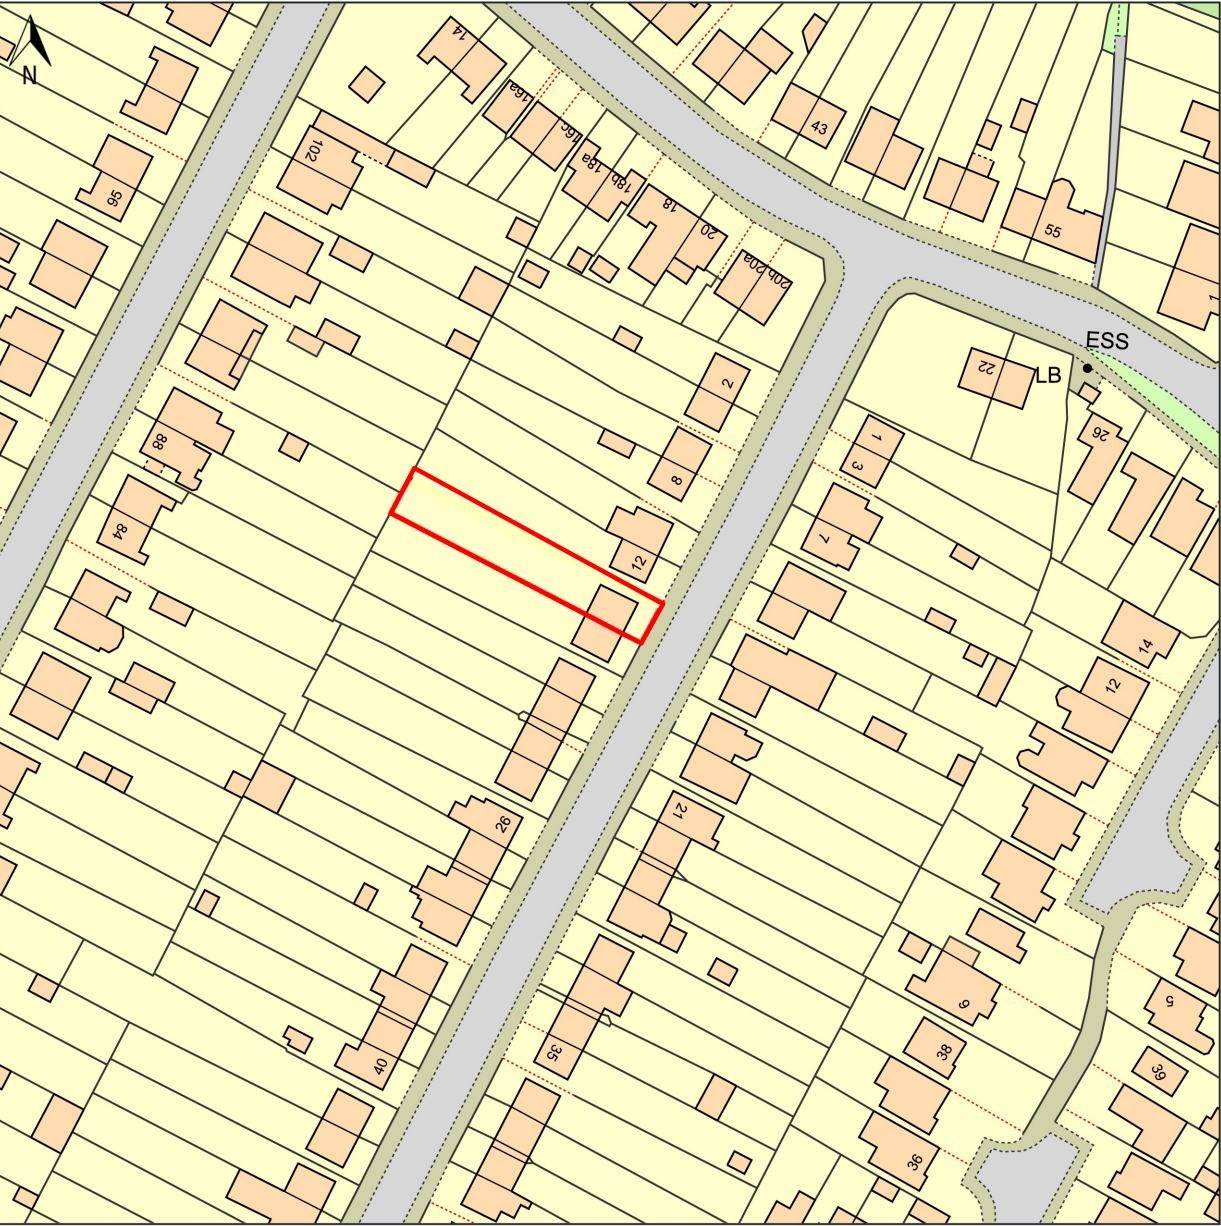

© Crown copyright and database rights, 2025. Ordnance Survey
AC0000808122 Created using Plans by Emapsite

0m 20m 40m 60m 80m 100m

Scale: 1:1250

Paper Size: A4

1

-

Location plan
1:1250

Drawing no: 14BR-01	Scale: 1:1250	Paper size: A4	Date: 17/02/26
Drawing: Location plan			
Project: 14 Bradgate Road, Barwell, LE9 8FA			