


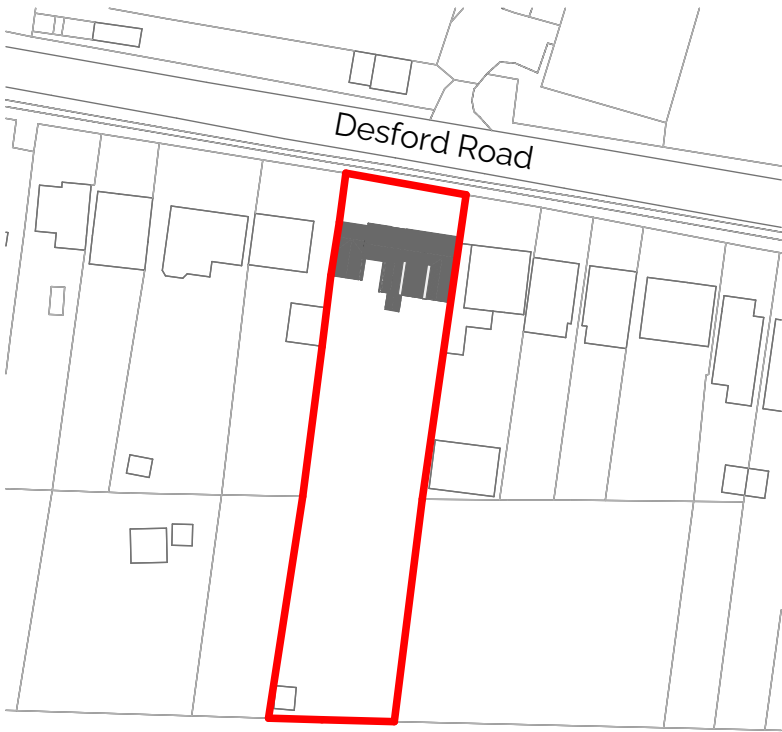

2 Location Plan 1:1250

Purpose of Issue

notes

architect

0m25m50m75m100m125m

SCALE 1:1250

project

59 Desford Road, Newbold Verdon

client

<CLIENT_COMPANY>

drawing title

Location Plan

scale @ A3

1:1, 1:1250

drawn by

<ORG>

Project No.

2256

Drawing Number

A001

rev

this drawing is the property of Hayward McMullan Architects Ltd. No disclosure or copy of it may be made without the written permission of Hayward McMullan Architects Ltd.