


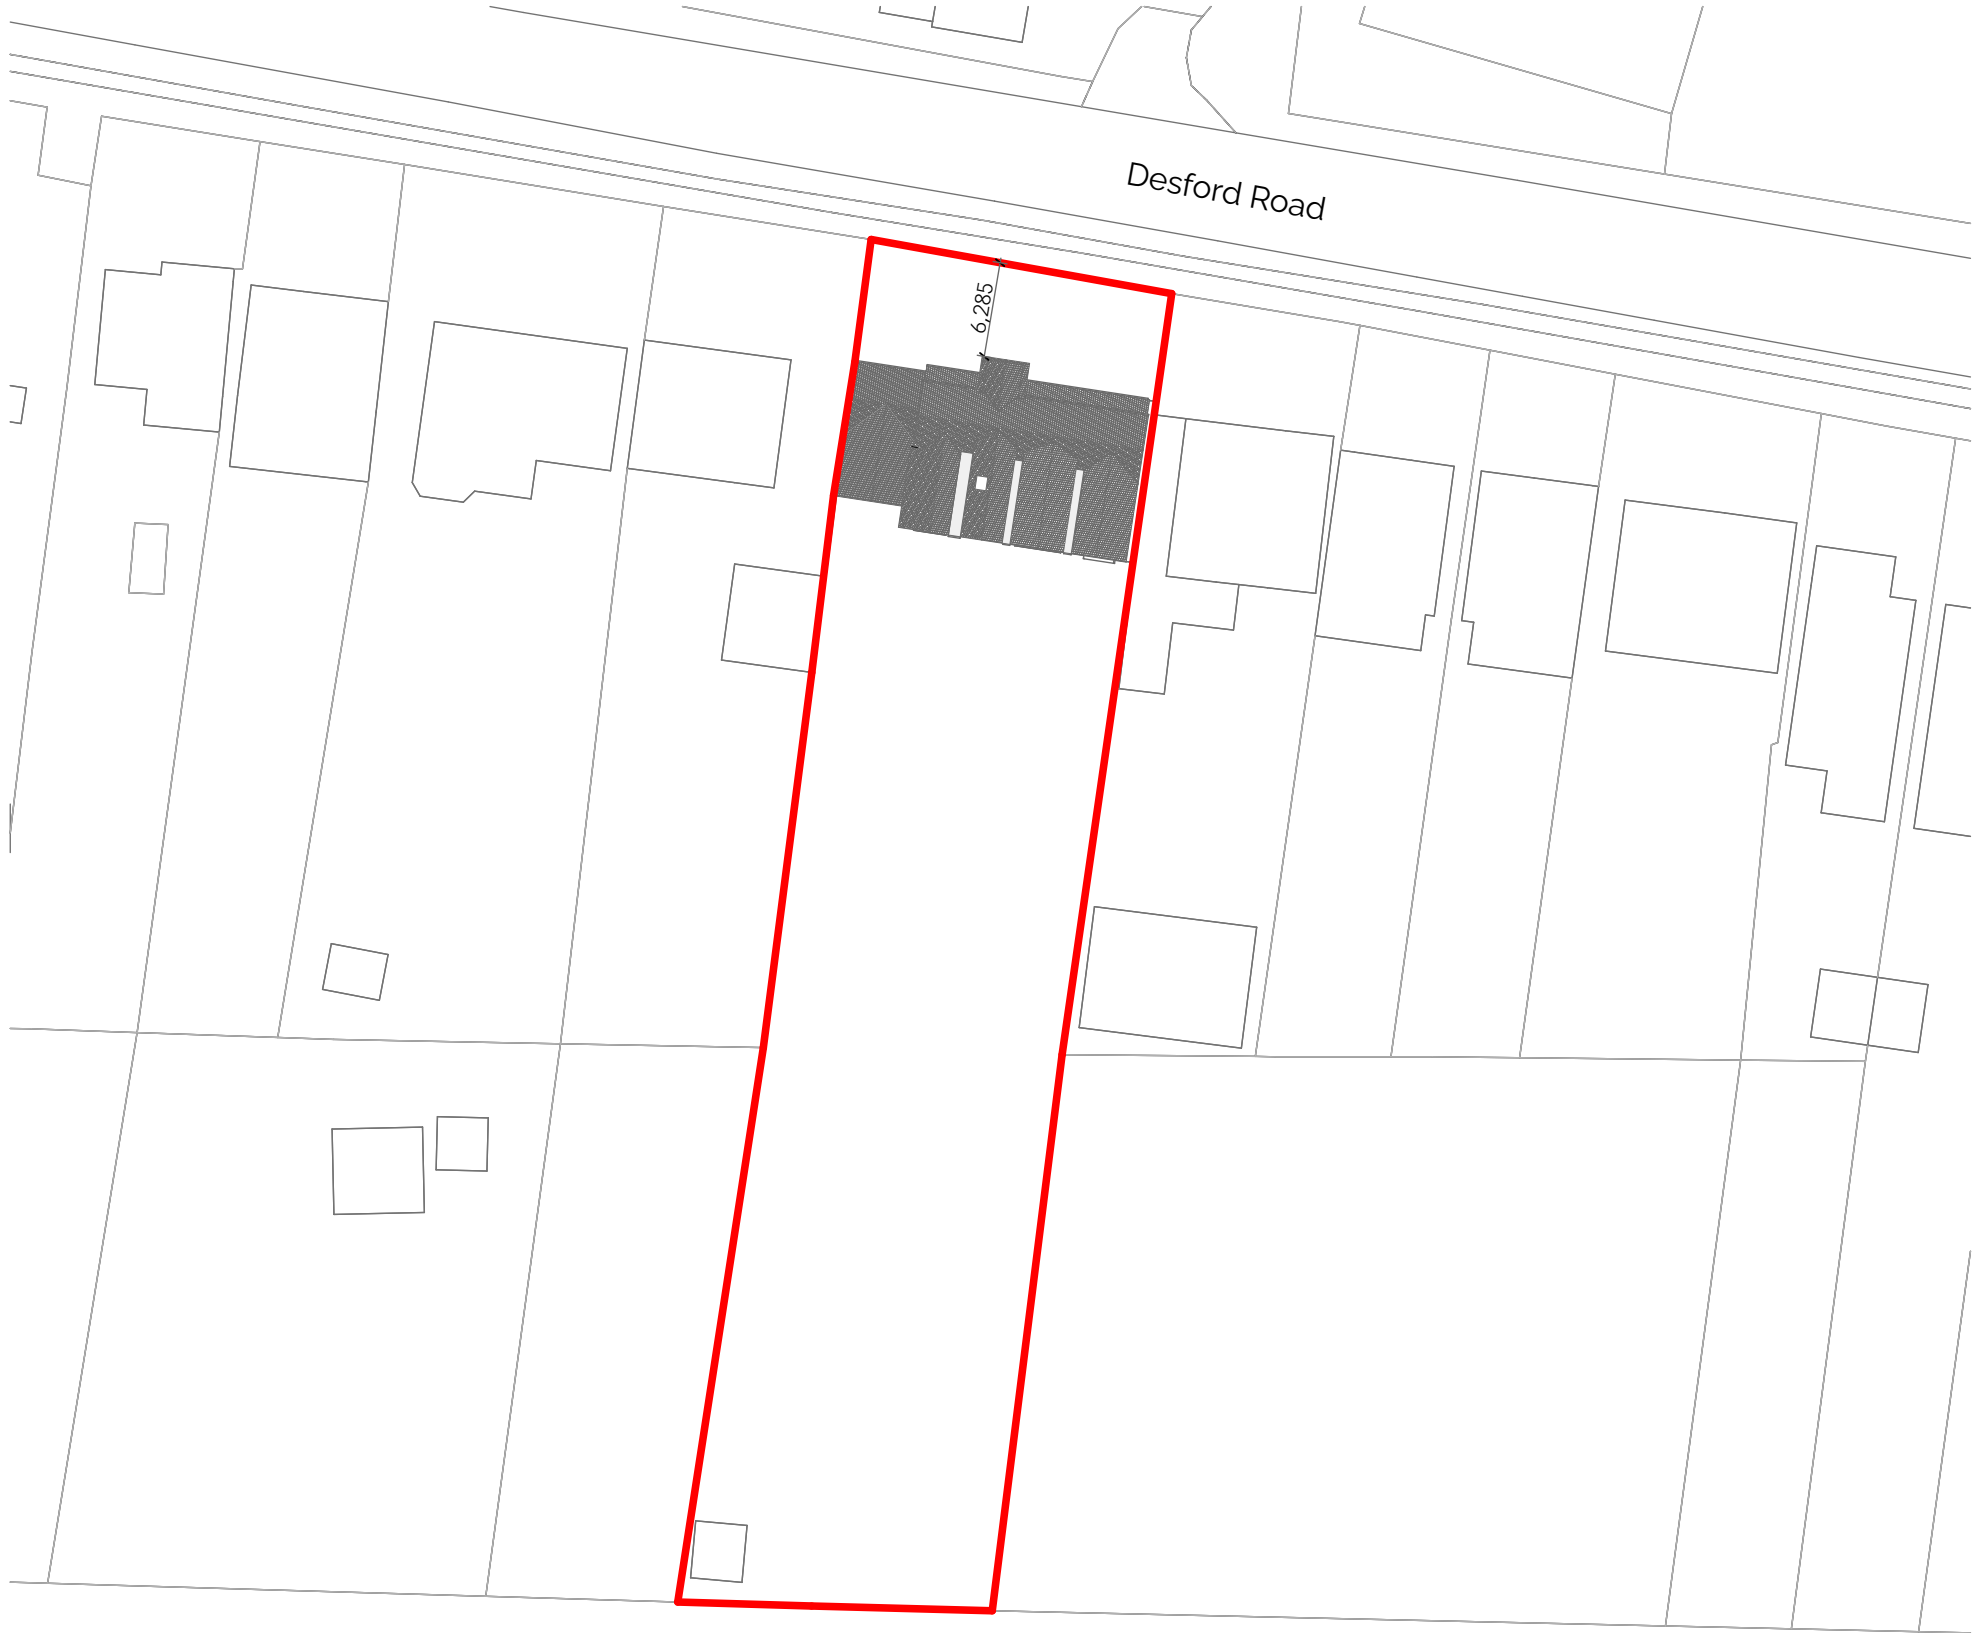

2

Block Plan

1:500

Purpose of Issue

notes

0m10m20m30m40m50m

SCALE 1:500

architect

HAYWARD MCMULLAN ARCHITECTS

The Stables, Braeside, 67 Burton Road, Melton Mowbray, LE13 1DL T.01664 566997 t. 01664 566997 info@haywardmcmullan.com

project

59 Desford Road, Newbold Verdon

client

<CLIENT_COMPANY>

drawing title

Block Plan

scale @ A3

1:1, 1:500

drawn by

<ORG>

Project No.

2256

Drawing Number

A002

rev

this drawing is the property of Hayward McMullan Architects Ltd. No disclosure or copy of it may be made without the written permission of Hayward McMullan Architects Ltd.