


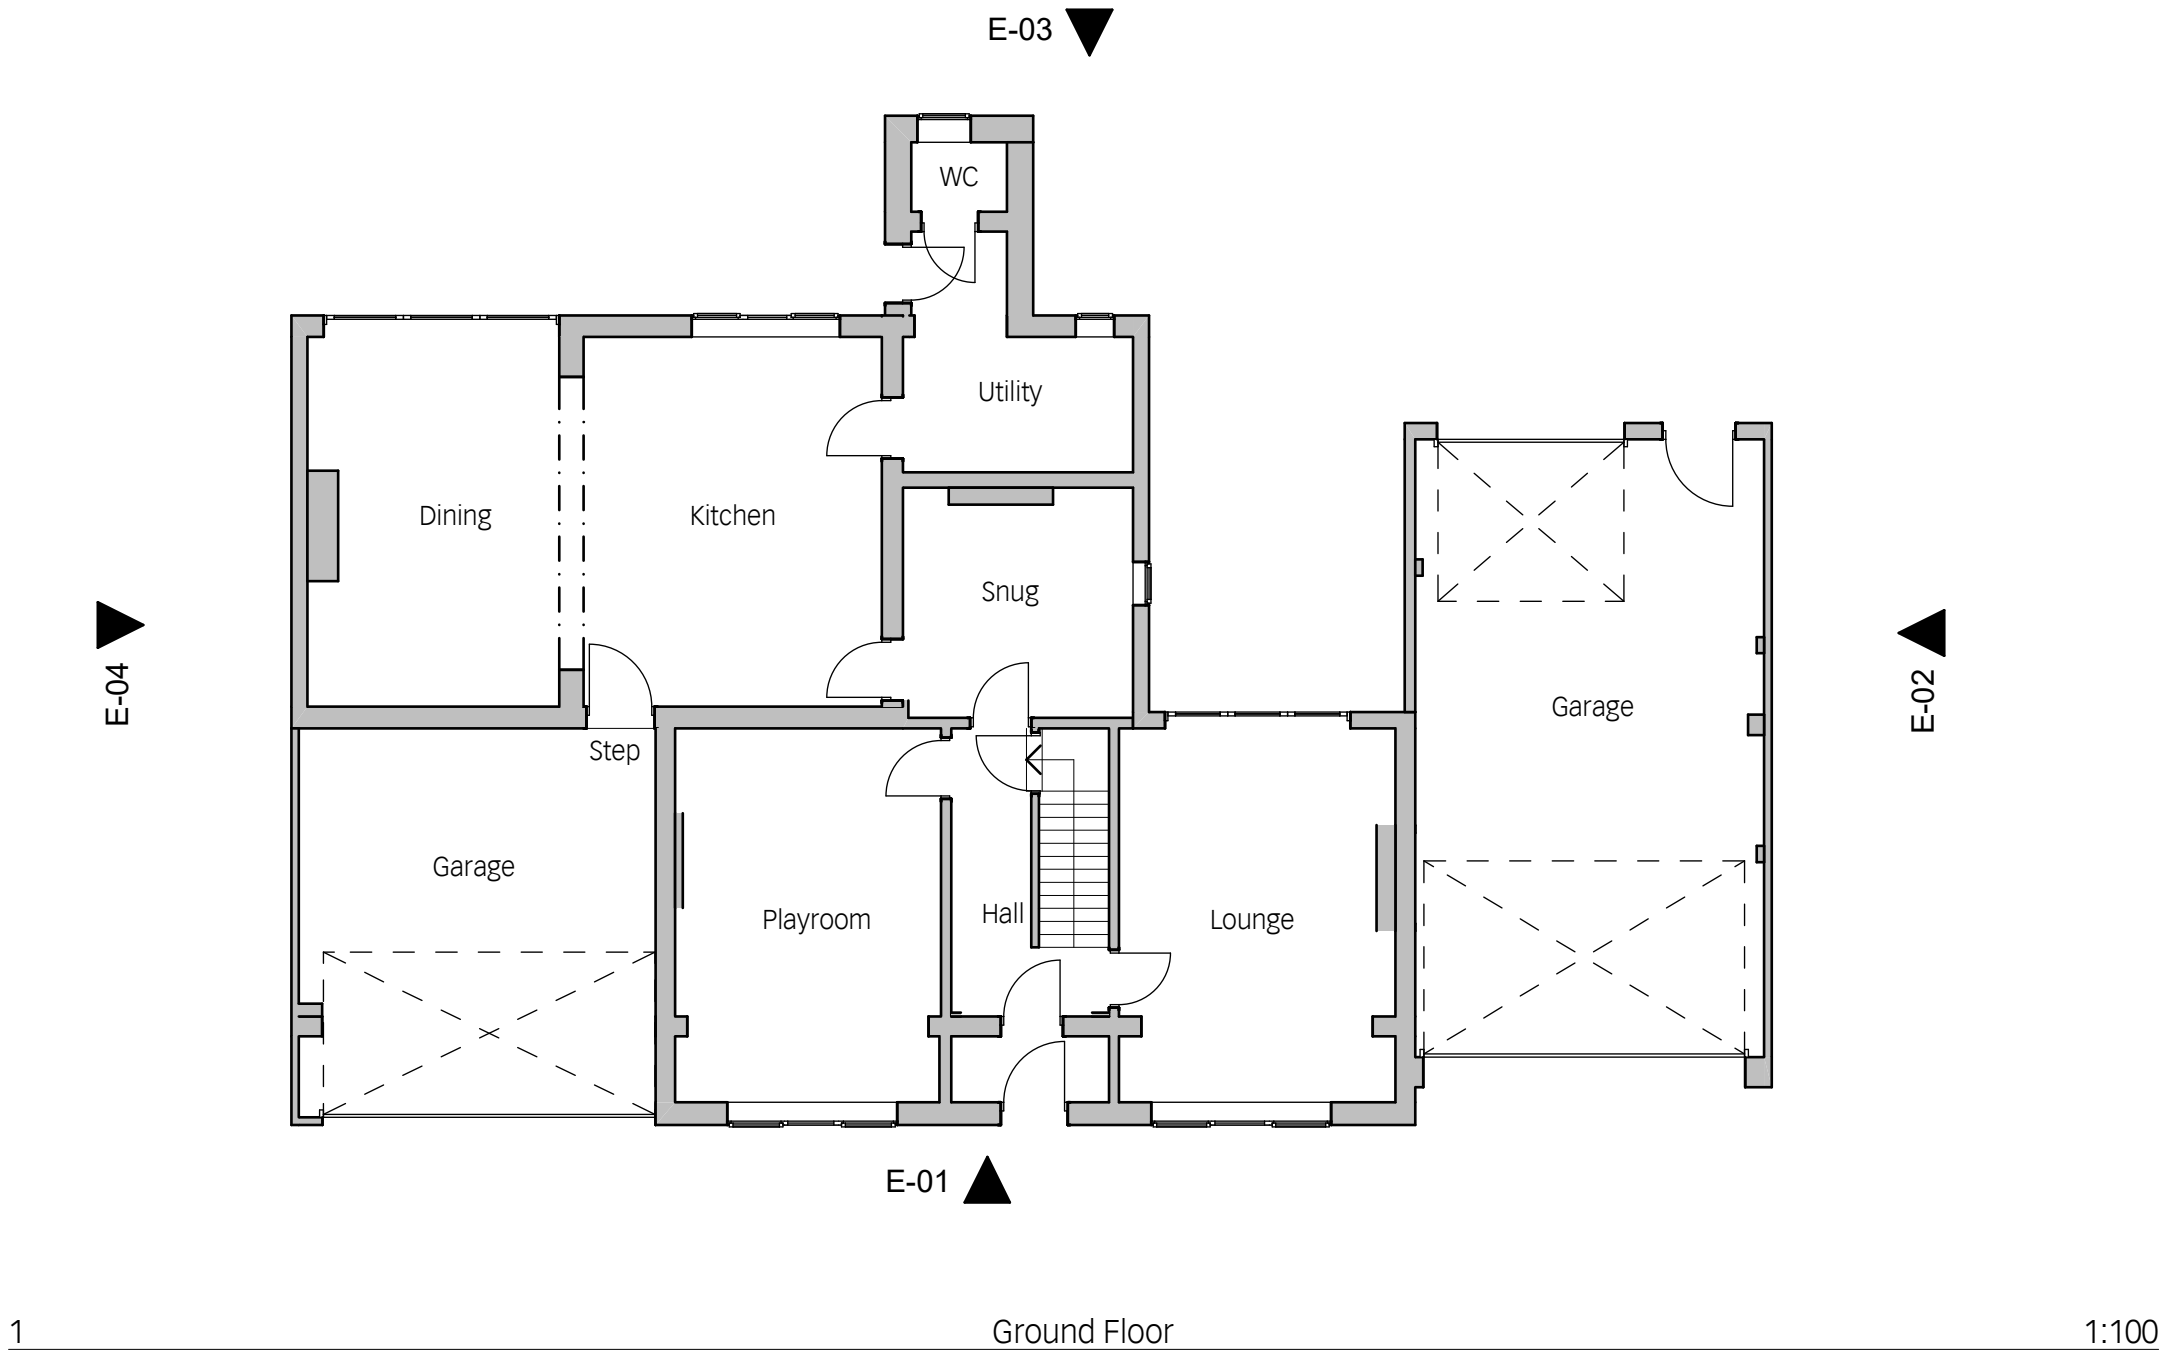

Purpose of Issue

notes

architect

HAYWARD MCMULLAN ARCHITECTS

The Stables, Braeside, 67 Burton Road, Melton Mowbray, LE13 1DL T.01664 566997 t. 01664 566997 info@haywardmcmullan.com

project

59 Desford Road, Newbold Verdon

drawing title

Existing Ground Floor

client

<CLIENT_COMPANY>

scale @ A3

1:100

drawn by

<ORG>

Project No.

2256

Drawing Number

X001

rev